



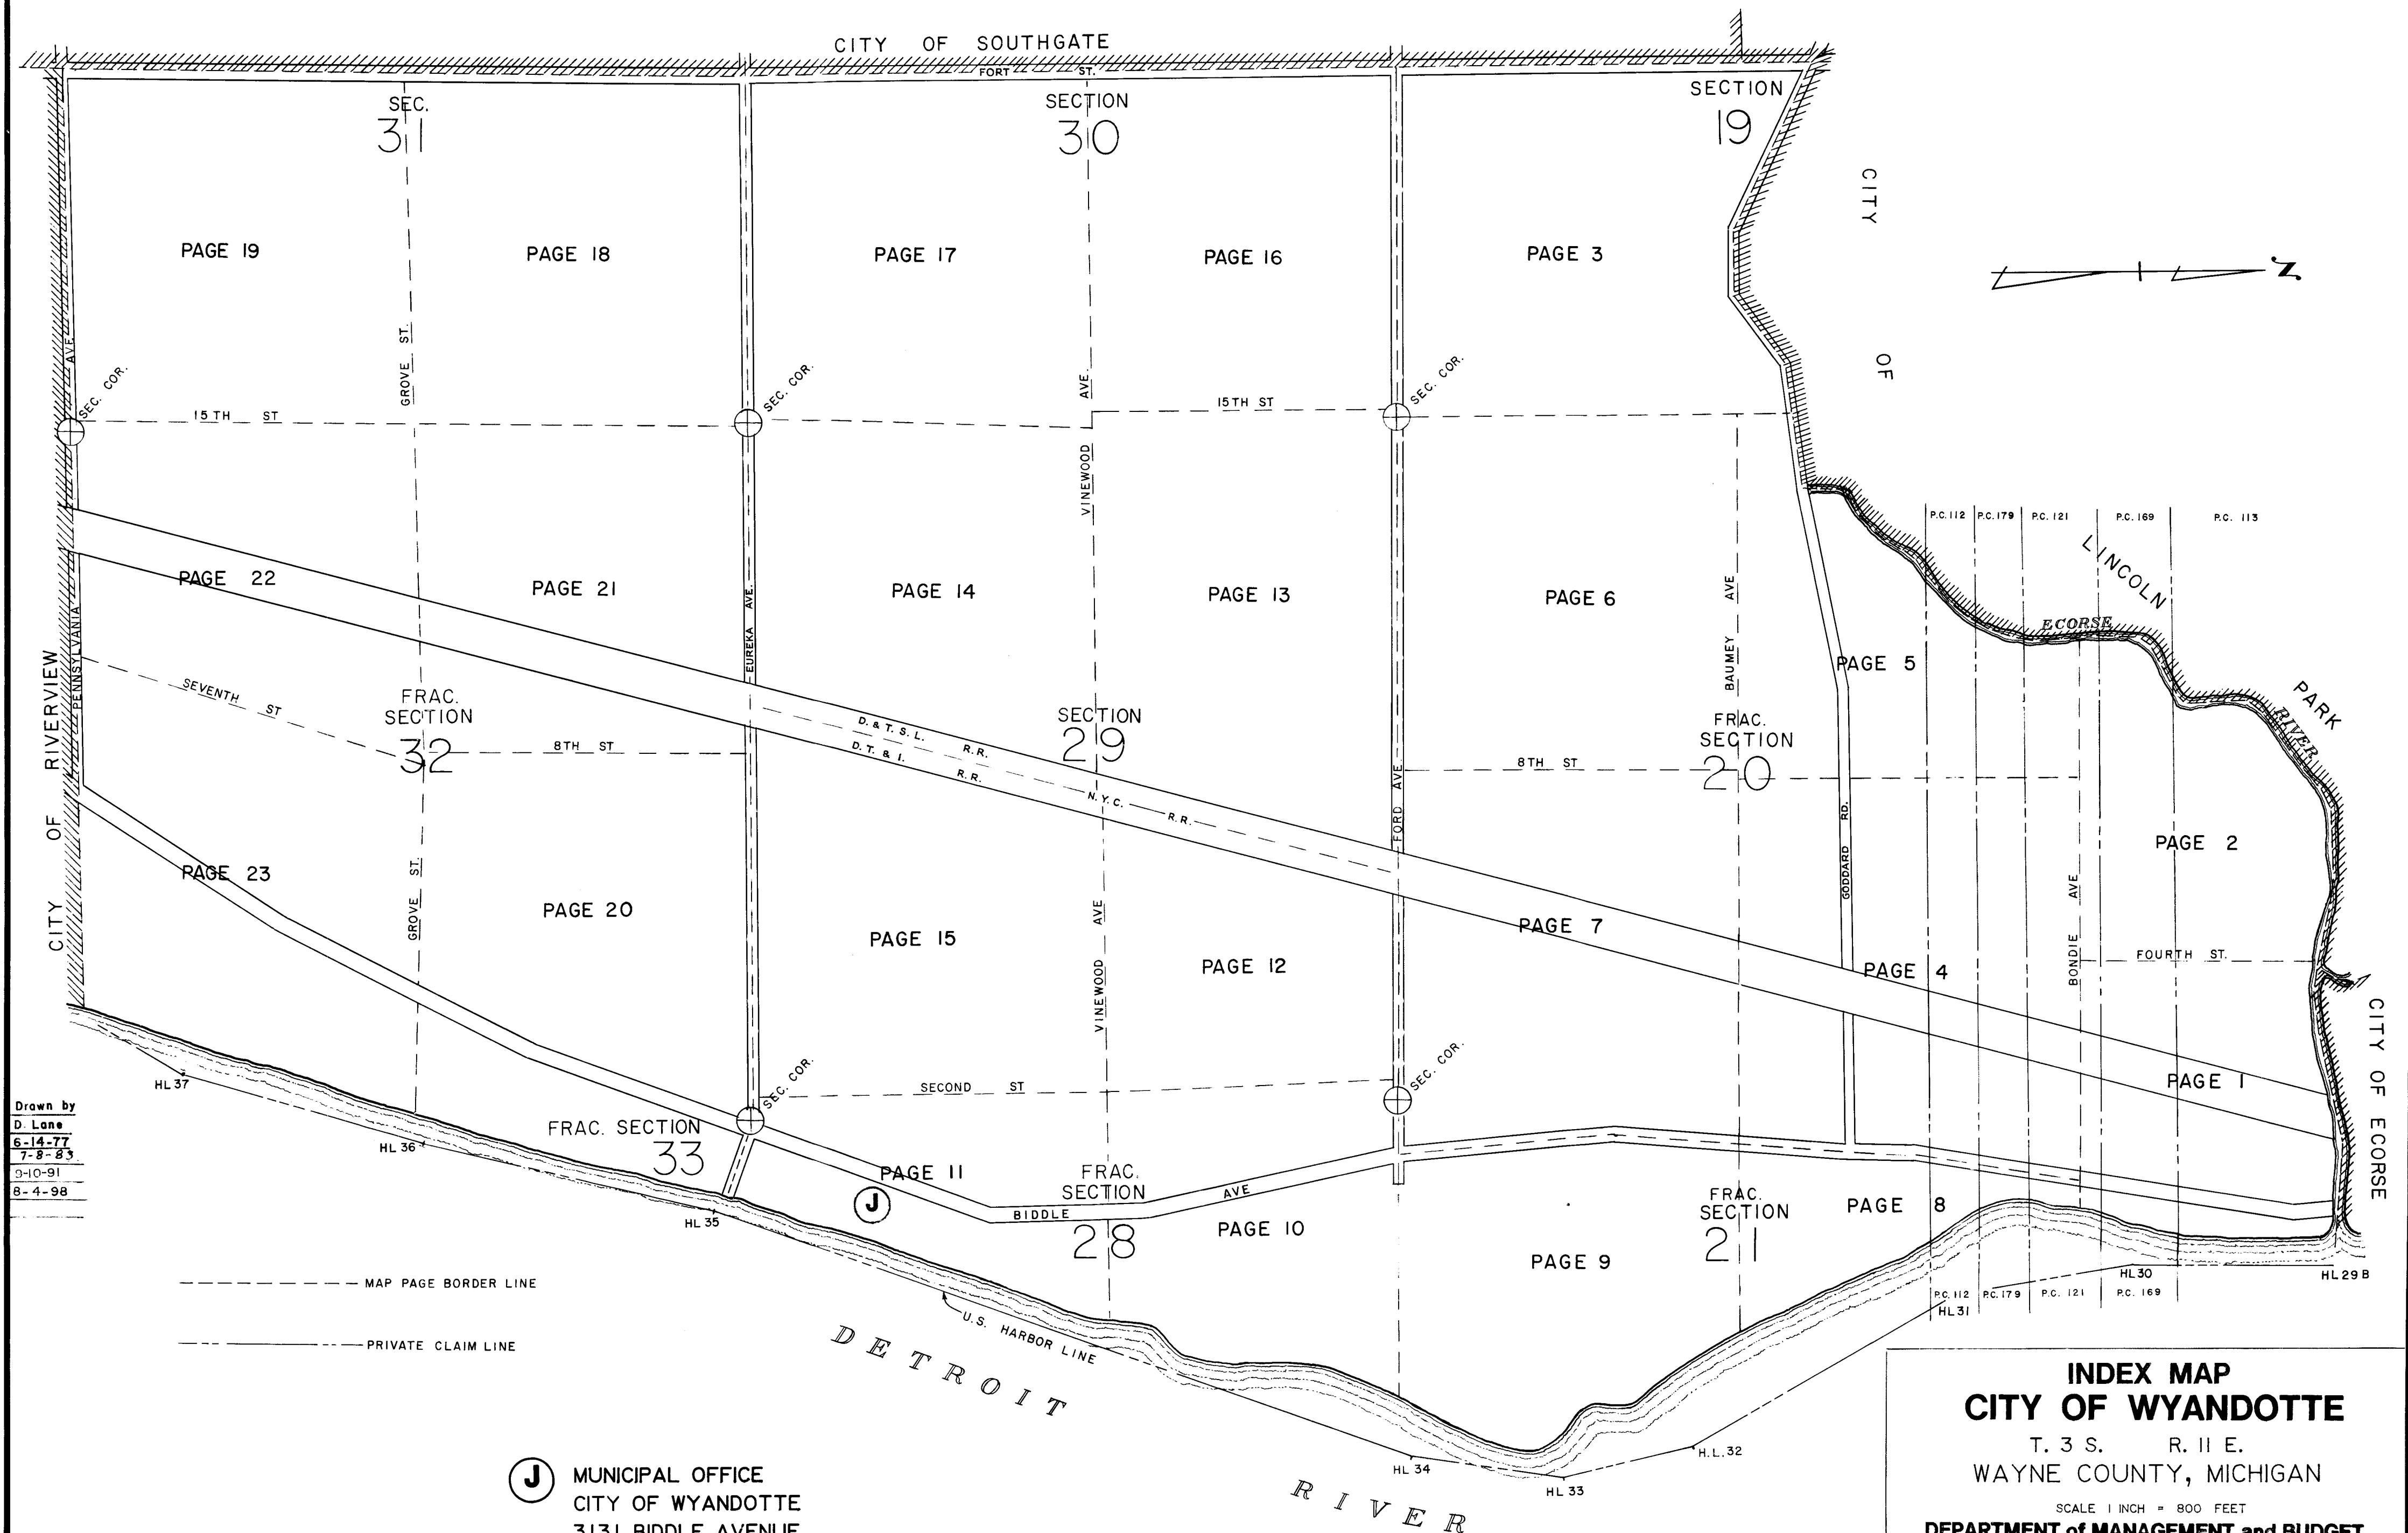


Drawn by
 D. Lane
 6-14-77
 7-8-83
 9-10-91
 8-4-98

J MUNICIPAL OFFICE
 CITY OF WYANDOTTE
 3131 BIDDLE AVENUE
 WYANDOTTE, MI 48192
 (734) 324-4511 OFFICE
 (734) 324-4568 FAX

ALL RIGHTS RESERVED. NO PART OF THIS MAP MAY BE REPRODUCED OR TRANSMITTED IN ANY FORM OR BY ANY MEANS, WITHOUT PERMISSION IN WRITING, FROM THE COPYRIGHT OWNER. COPYRIGHT INFRINGERS WILL BE PROSECUTED TO THE FULL EXTENT ALLOWABLE BY LAW, UNDER THE FEDERAL COPYRIGHT STATUTE, 17 U.S.C. 101, ET AL.

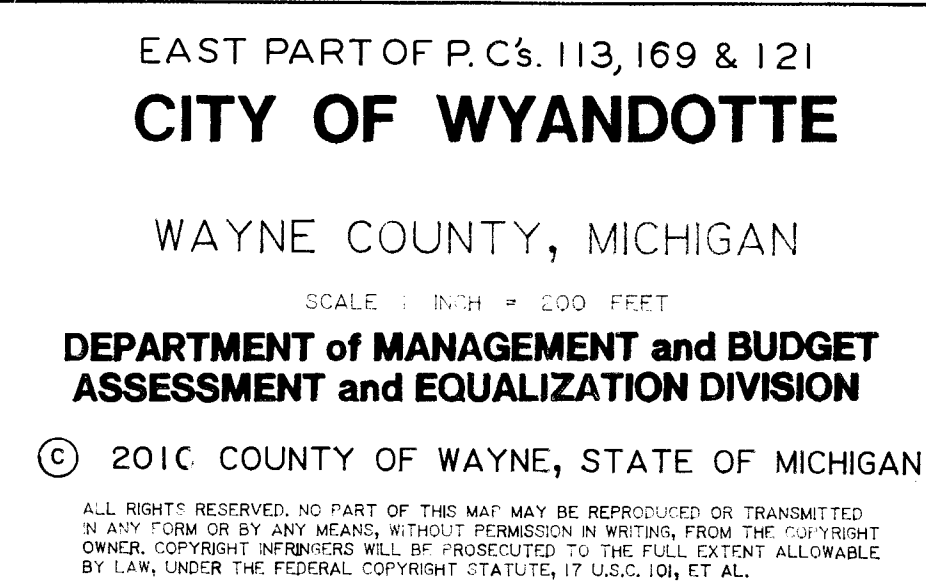

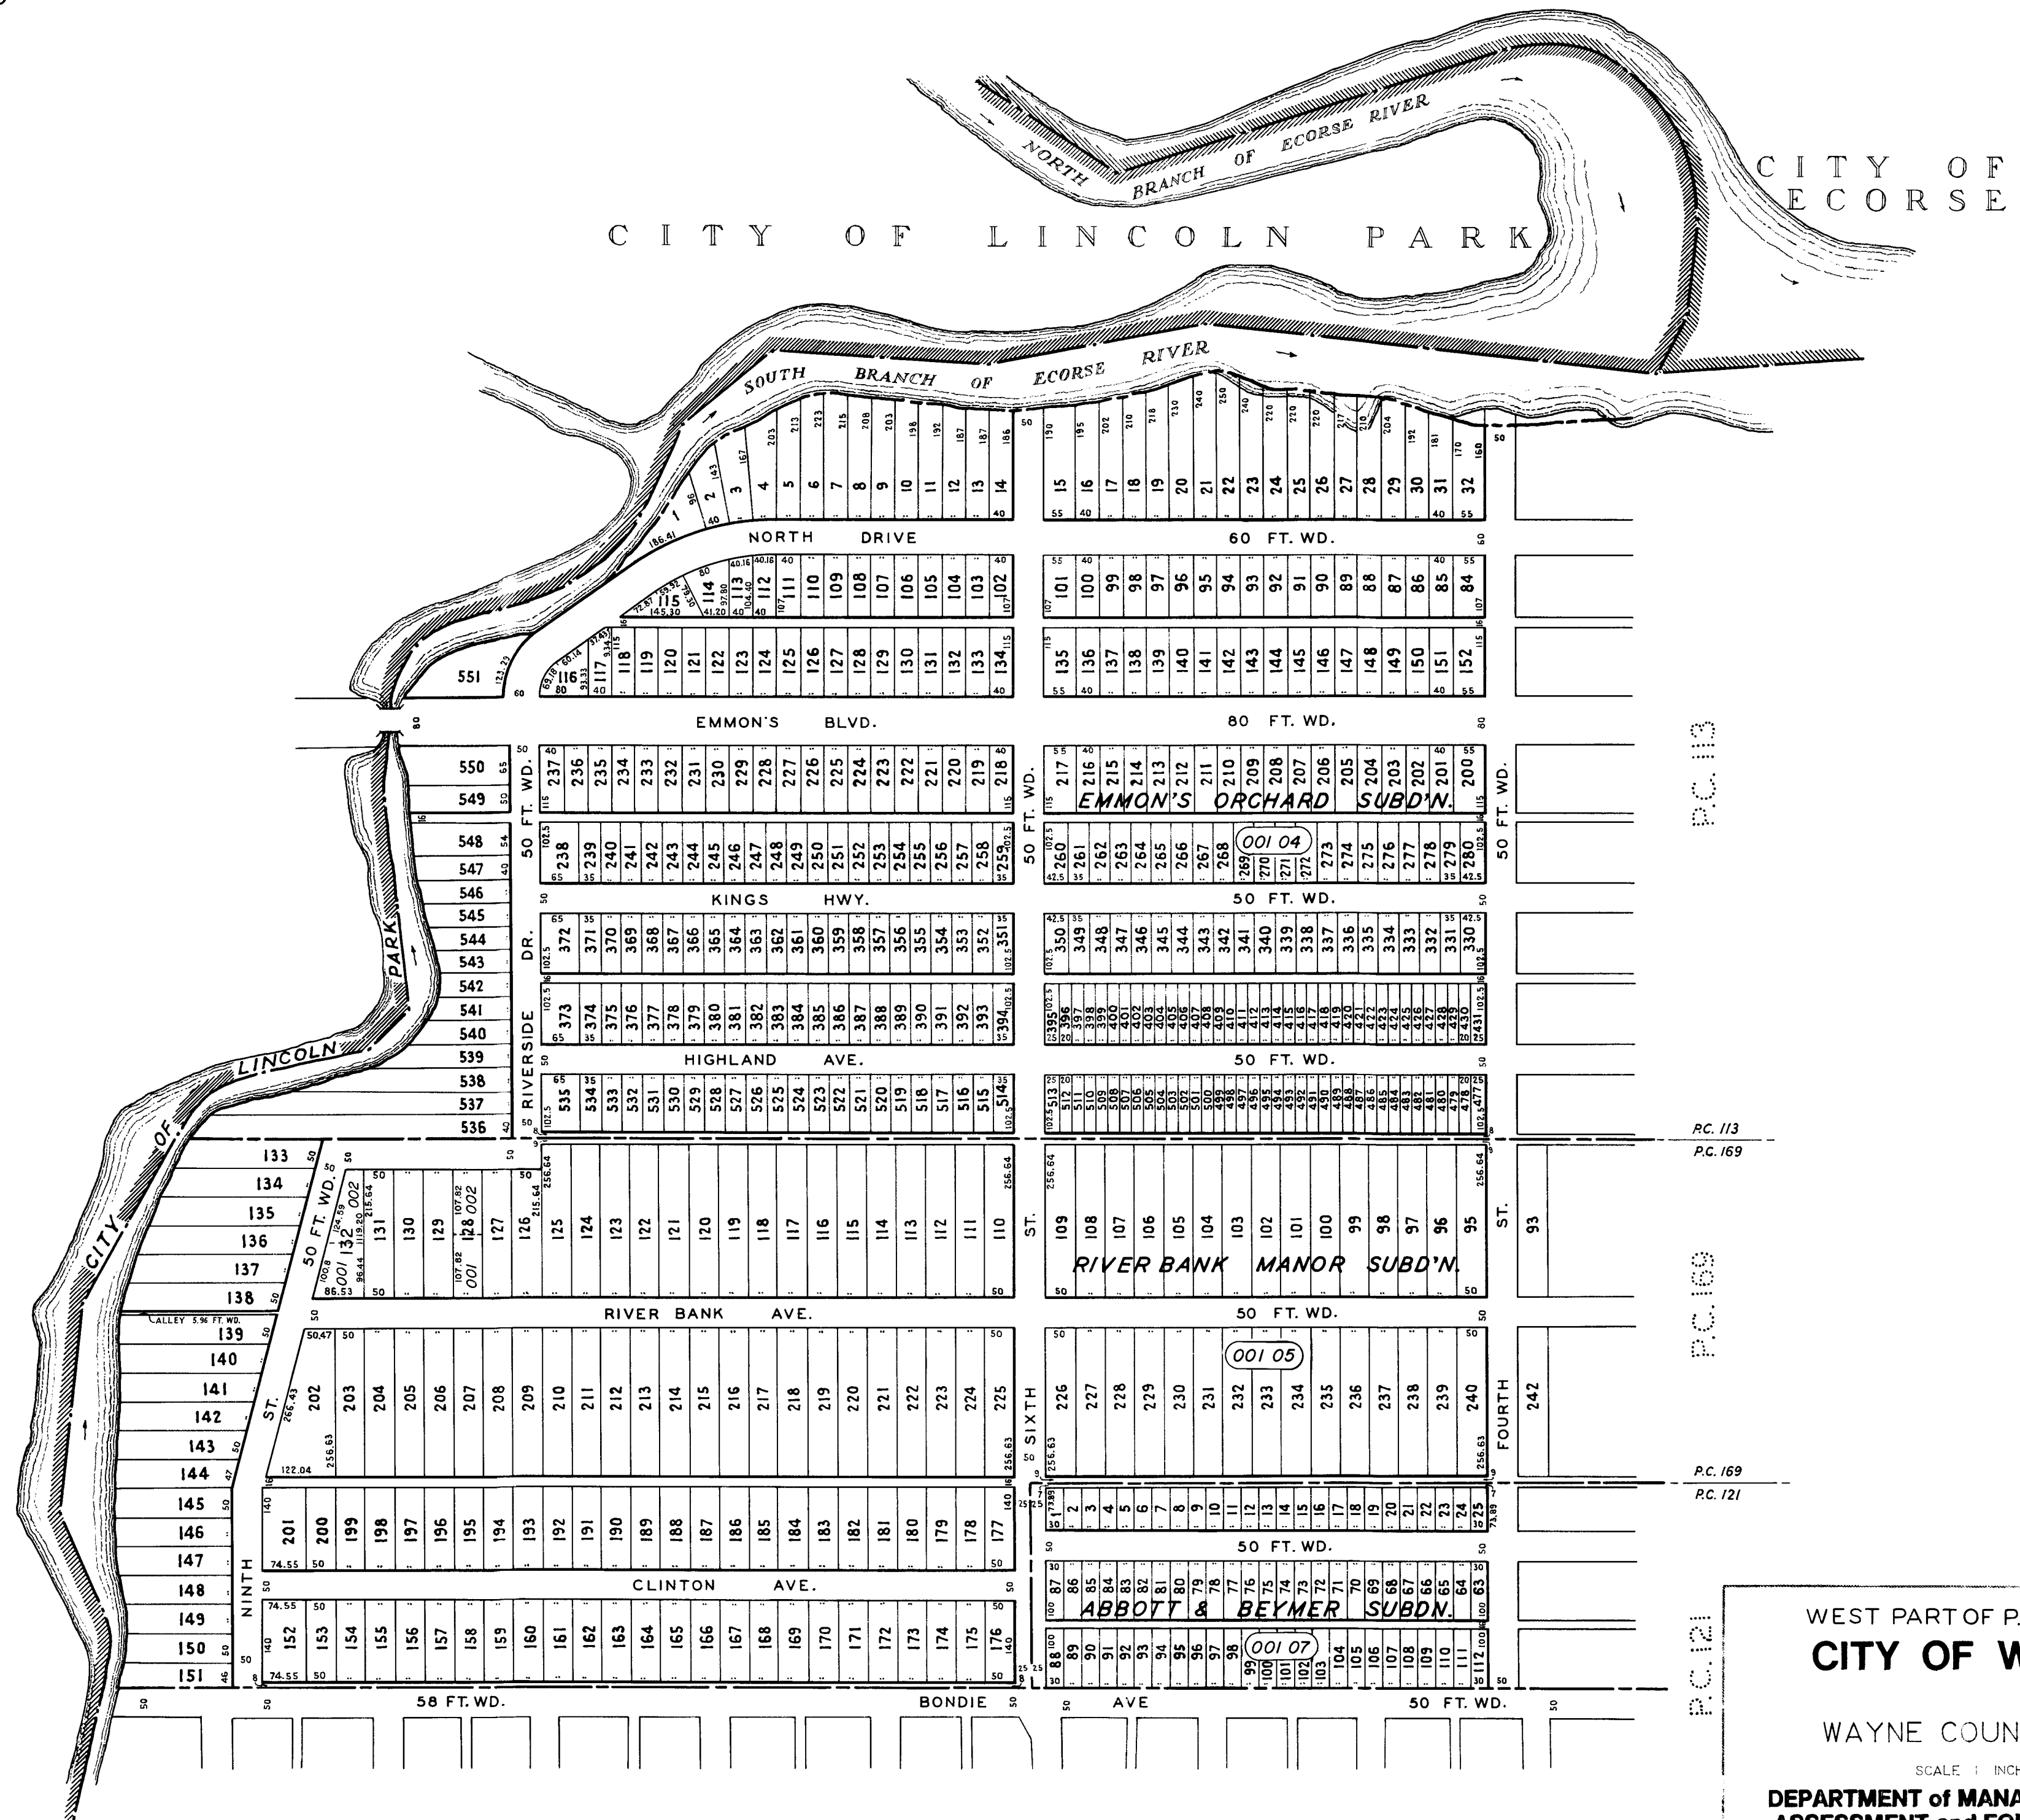

Date: 4-1-51
 Drawn by: Abrams
 Checked by:
 Approved by:
 Revised by: Lane 6-15-77
 7-8-83
 4-24-85
 9-10-90

P.C. 113

P.C. 169

P.C. 169

P.C. 169
P.C. 121

P.C. 121

WEST PART OF P.C.s. 113, 169 & 121
CITY OF WYANDOTTE

WAYNE COUNTY, MICHIGAN

SCALE 1 INCH = 200 FEET


**DEPARTMENT of MANAGEMENT and BUDGET
 ASSESSMENT and EQUALIZATION DIVISION**

© 1990 COUNTY OF WAYNE, STATE OF MICHIGAN

ALL RIGHTS RESERVED. NO PART OF THIS MAP MAY BE REPRODUCED OR TRANSMITTED IN ANY FORM OR BY ANY MEANS, WITHOUT PERMISSION IN WRITING, FROM THE COPYRIGHT OWNER. COPYRIGHT INFRINGERS WILL BE PROSECUTED TO THE FULL EXTENT ALLOWABLE BY LAW, UNDER THE FEDERAL COPYRIGHT STATUTE, 17 U.S.C. 101, ET AL.

Date _____
 Drawn by _____ Fleming
 Checked by _____
 Approved by _____
 Revised by Lone _____ 6-15-77
 _____ 5-24-78
 _____ 4-2-82
 _____ 7-8-83
 _____ 4-24-81
 _____ 9-10-90


S. E. ¼ AND S. PART
FRAC. N. E. ¼ FRAC. SEC. 19
CITY OF WYANDOTTE
T. 3 S. R. 11 E.
WAYNE COUNTY, MICHIGAN
SCALE 1 INCH = 200 FEET
**DEPARTMENT of MANAGEMENT and BUDGET
ASSESSMENT and EQUALIZATION DIVISION**
© 1990 COUNTY OF WAYNE, STATE OF MICHIGAN.
ALL RIGHTS RESERVED. NO PART OF THIS MAP MAY BE REPRODUCED OR TRANSMITTED
IN ANY FORM OR BY ANY MEANS, WITHOUT PERMISSION IN WRITING, FROM THE COPYRIGHT
OWNER. COPYRIGHT NOTIFICATION IS PROHIBITED IN THE FULL EXTENT ALLOWABLE
BY LAW, UNDER THE FEDERAL COPYRIGHT STATUTE, 17 USC, 101 ET AL.

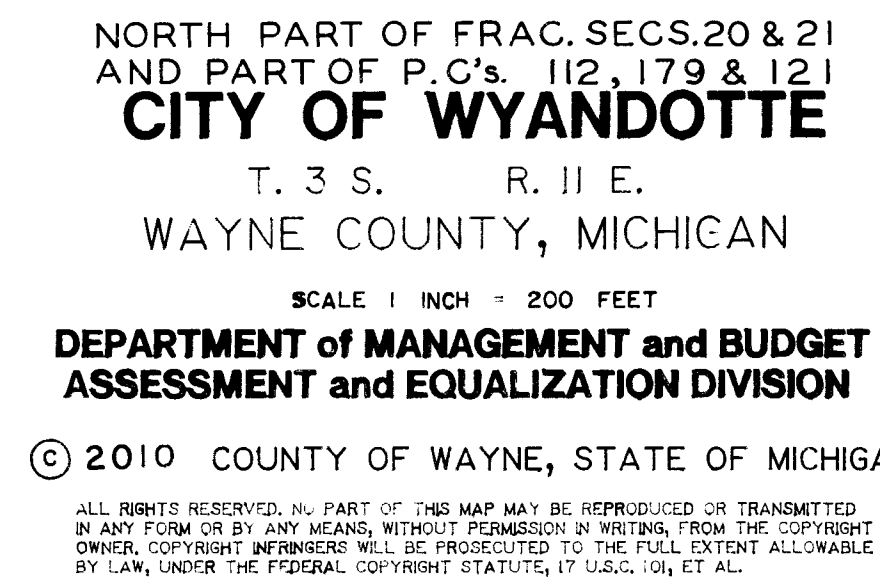

Date: _____
 Drawn by: _____
 Checked by: _____
 Approved by: _____
 Revised: _____

Fleming

7-19-77
 5-25-78
 5-2-79
 2-26-81
 7-8-83
 4-24-85
 5-15-86
 9-10-90
 10-7-91
 8-15-94

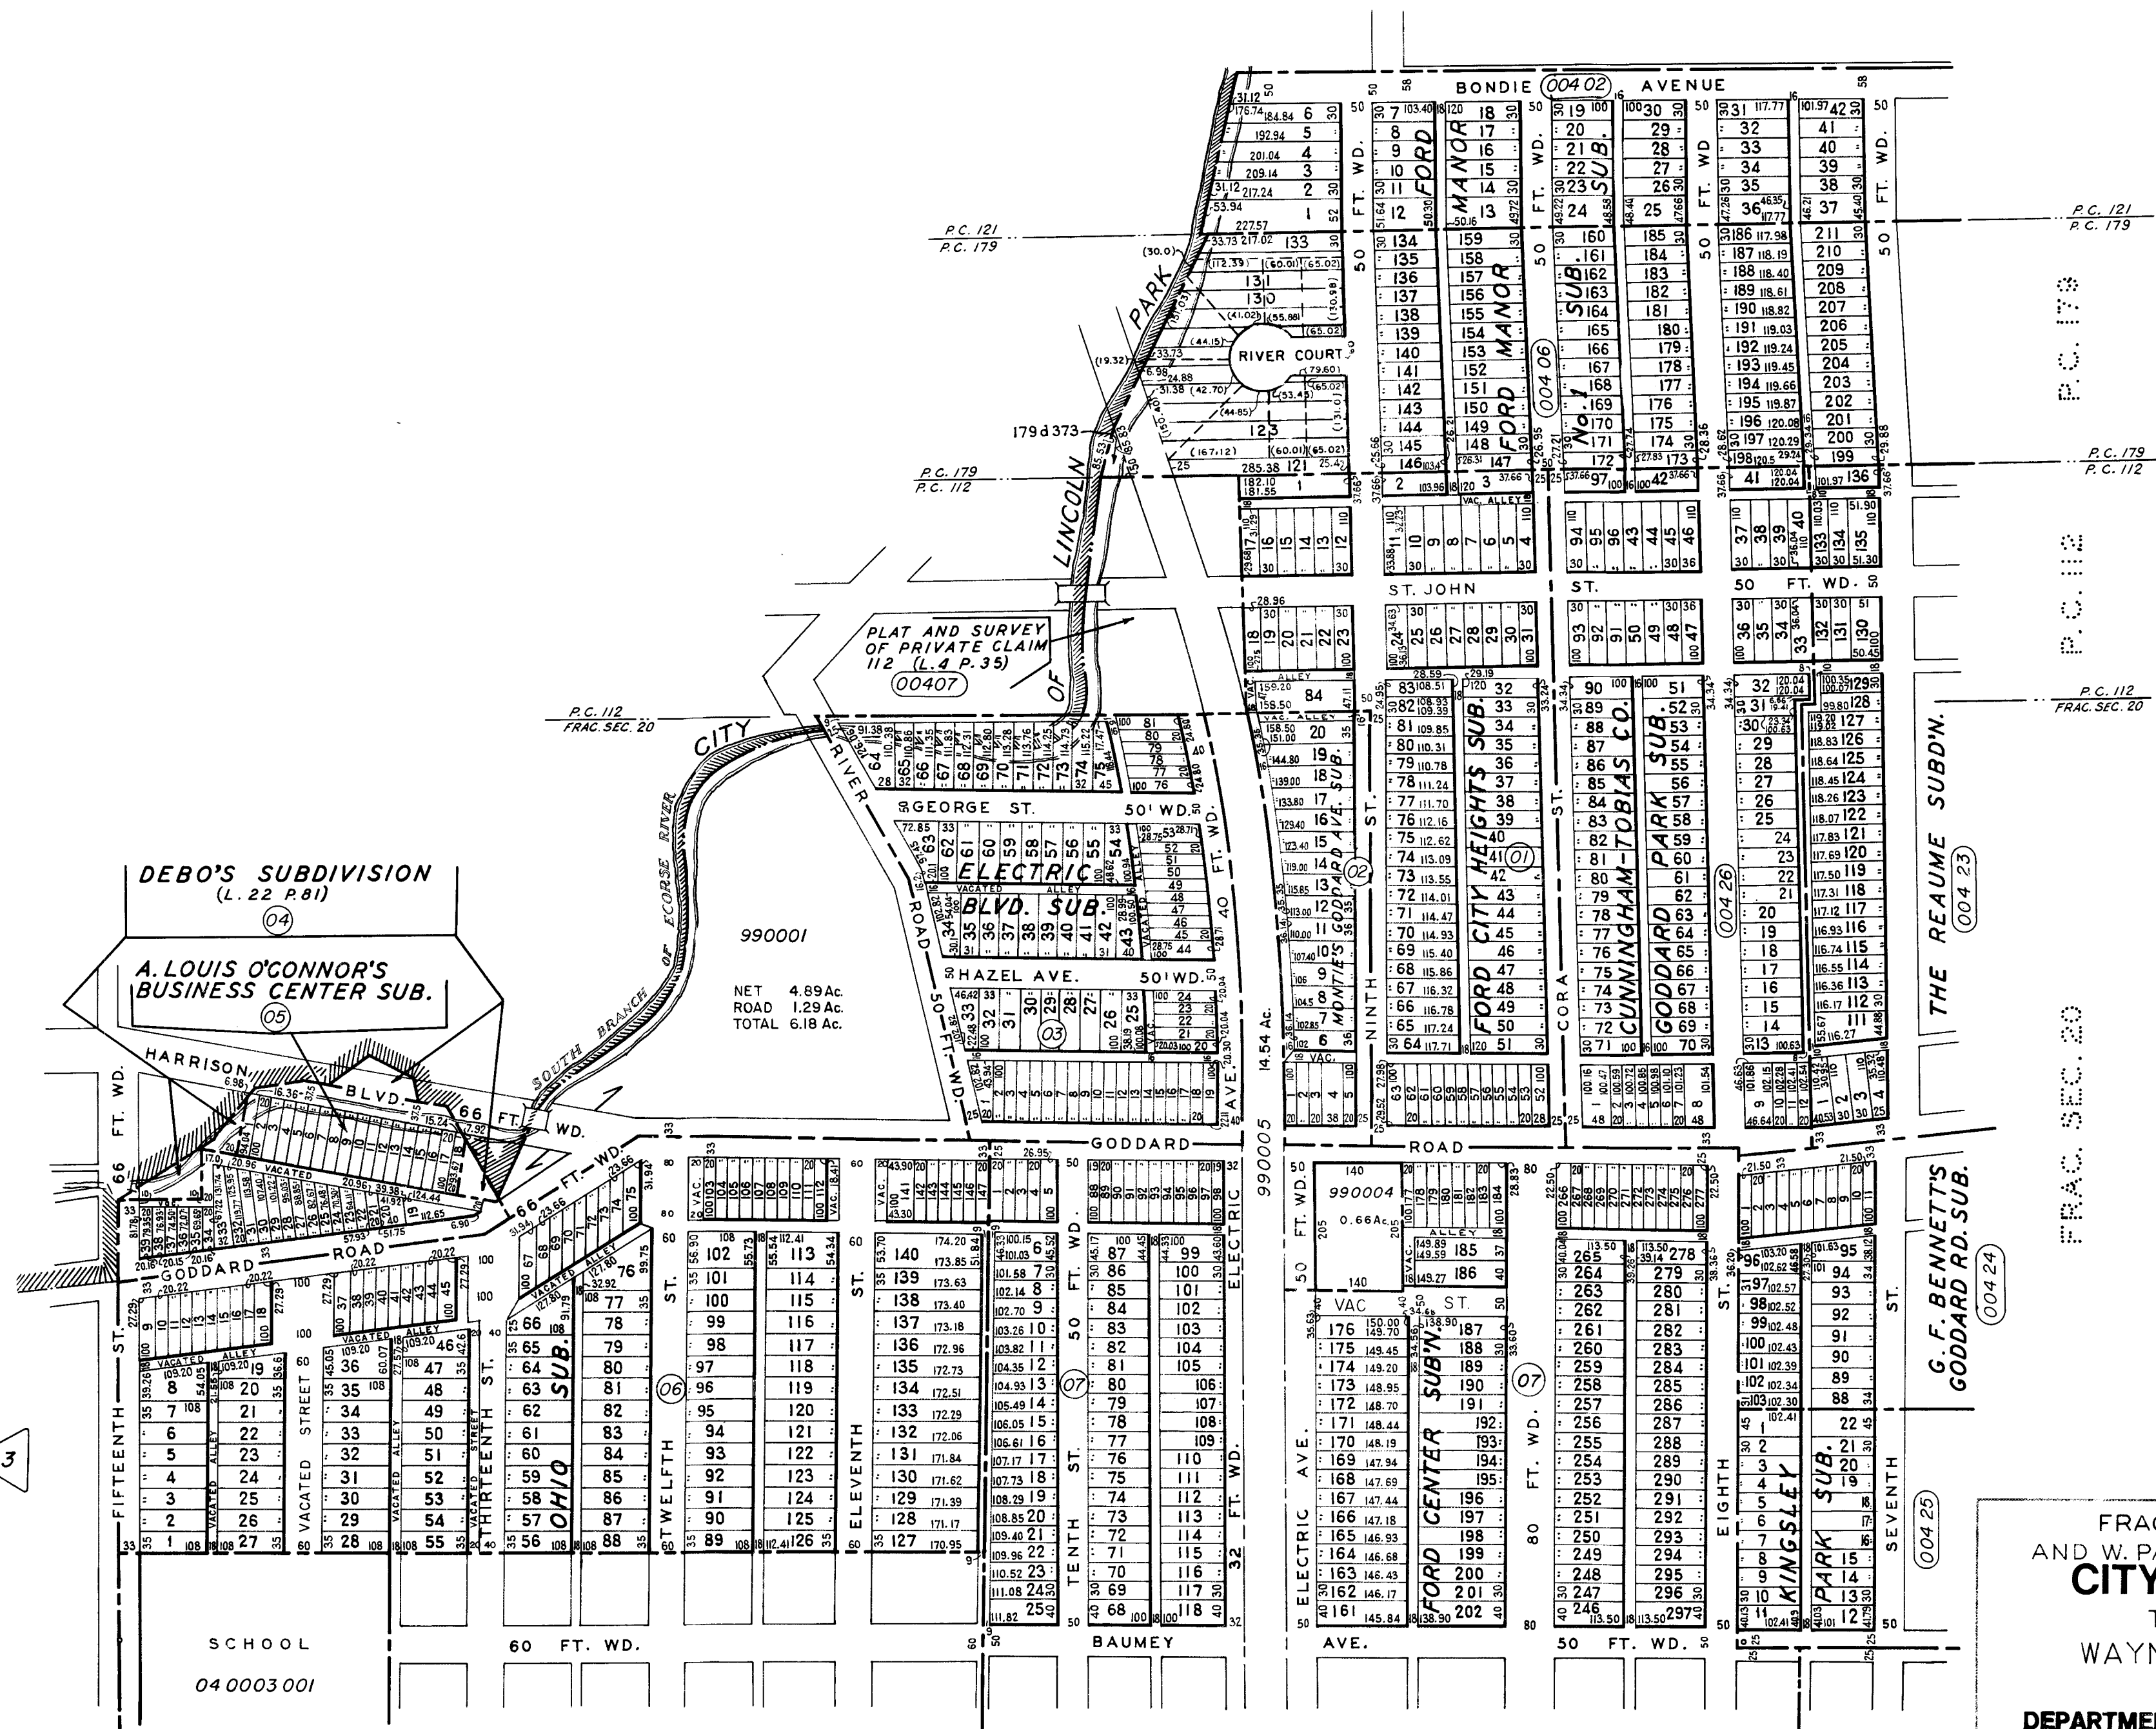

FRAC. N. W. ¼ FRAC. SEC. 20
 AND W. PART OF P.C.'s 112, 179 & 121
CITY OF WYANDOTTE
 T. 3 S. R. 11 E.
 WAYNE COUNTY, MICHIGAN

SCALE 1 INCH = 200 FEET


**DEPARTMENT of MANAGEMENT and BUDGET
 ASSESSMENT and EQUALIZATION DIVISION**

© 1994 COUNTY OF WAYNE, STATE OF MICHIGAN

ALL RIGHTS RESERVED. NO PART OF THIS MAP MAY BE REPRODUCED OR TRANSMITTED IN ANY FORM OR BY ANY MEANS, WITHOUT PERMISSION IN WRITING, FROM THE COPYRIGHT OWNER. COPYRIGHT INFRINGEMENTS WILL BE PROSECUTED TO THE FULL EXTENT ALLOWABLE BY LAW, UNDER THE FEDERAL COPYRIGHT STATUTE, 17 U.S.C. 101, ET AL.

PLAT OF PARTITION OF P.C. 169
BEING THE ESTATE OF GEORGE
CLARK

Date
Drawn by Fleming
Checked by
Approved
Revised
7-19-77
5-25-78
7-8-83
4-24-85
9-10-90
10-8-91

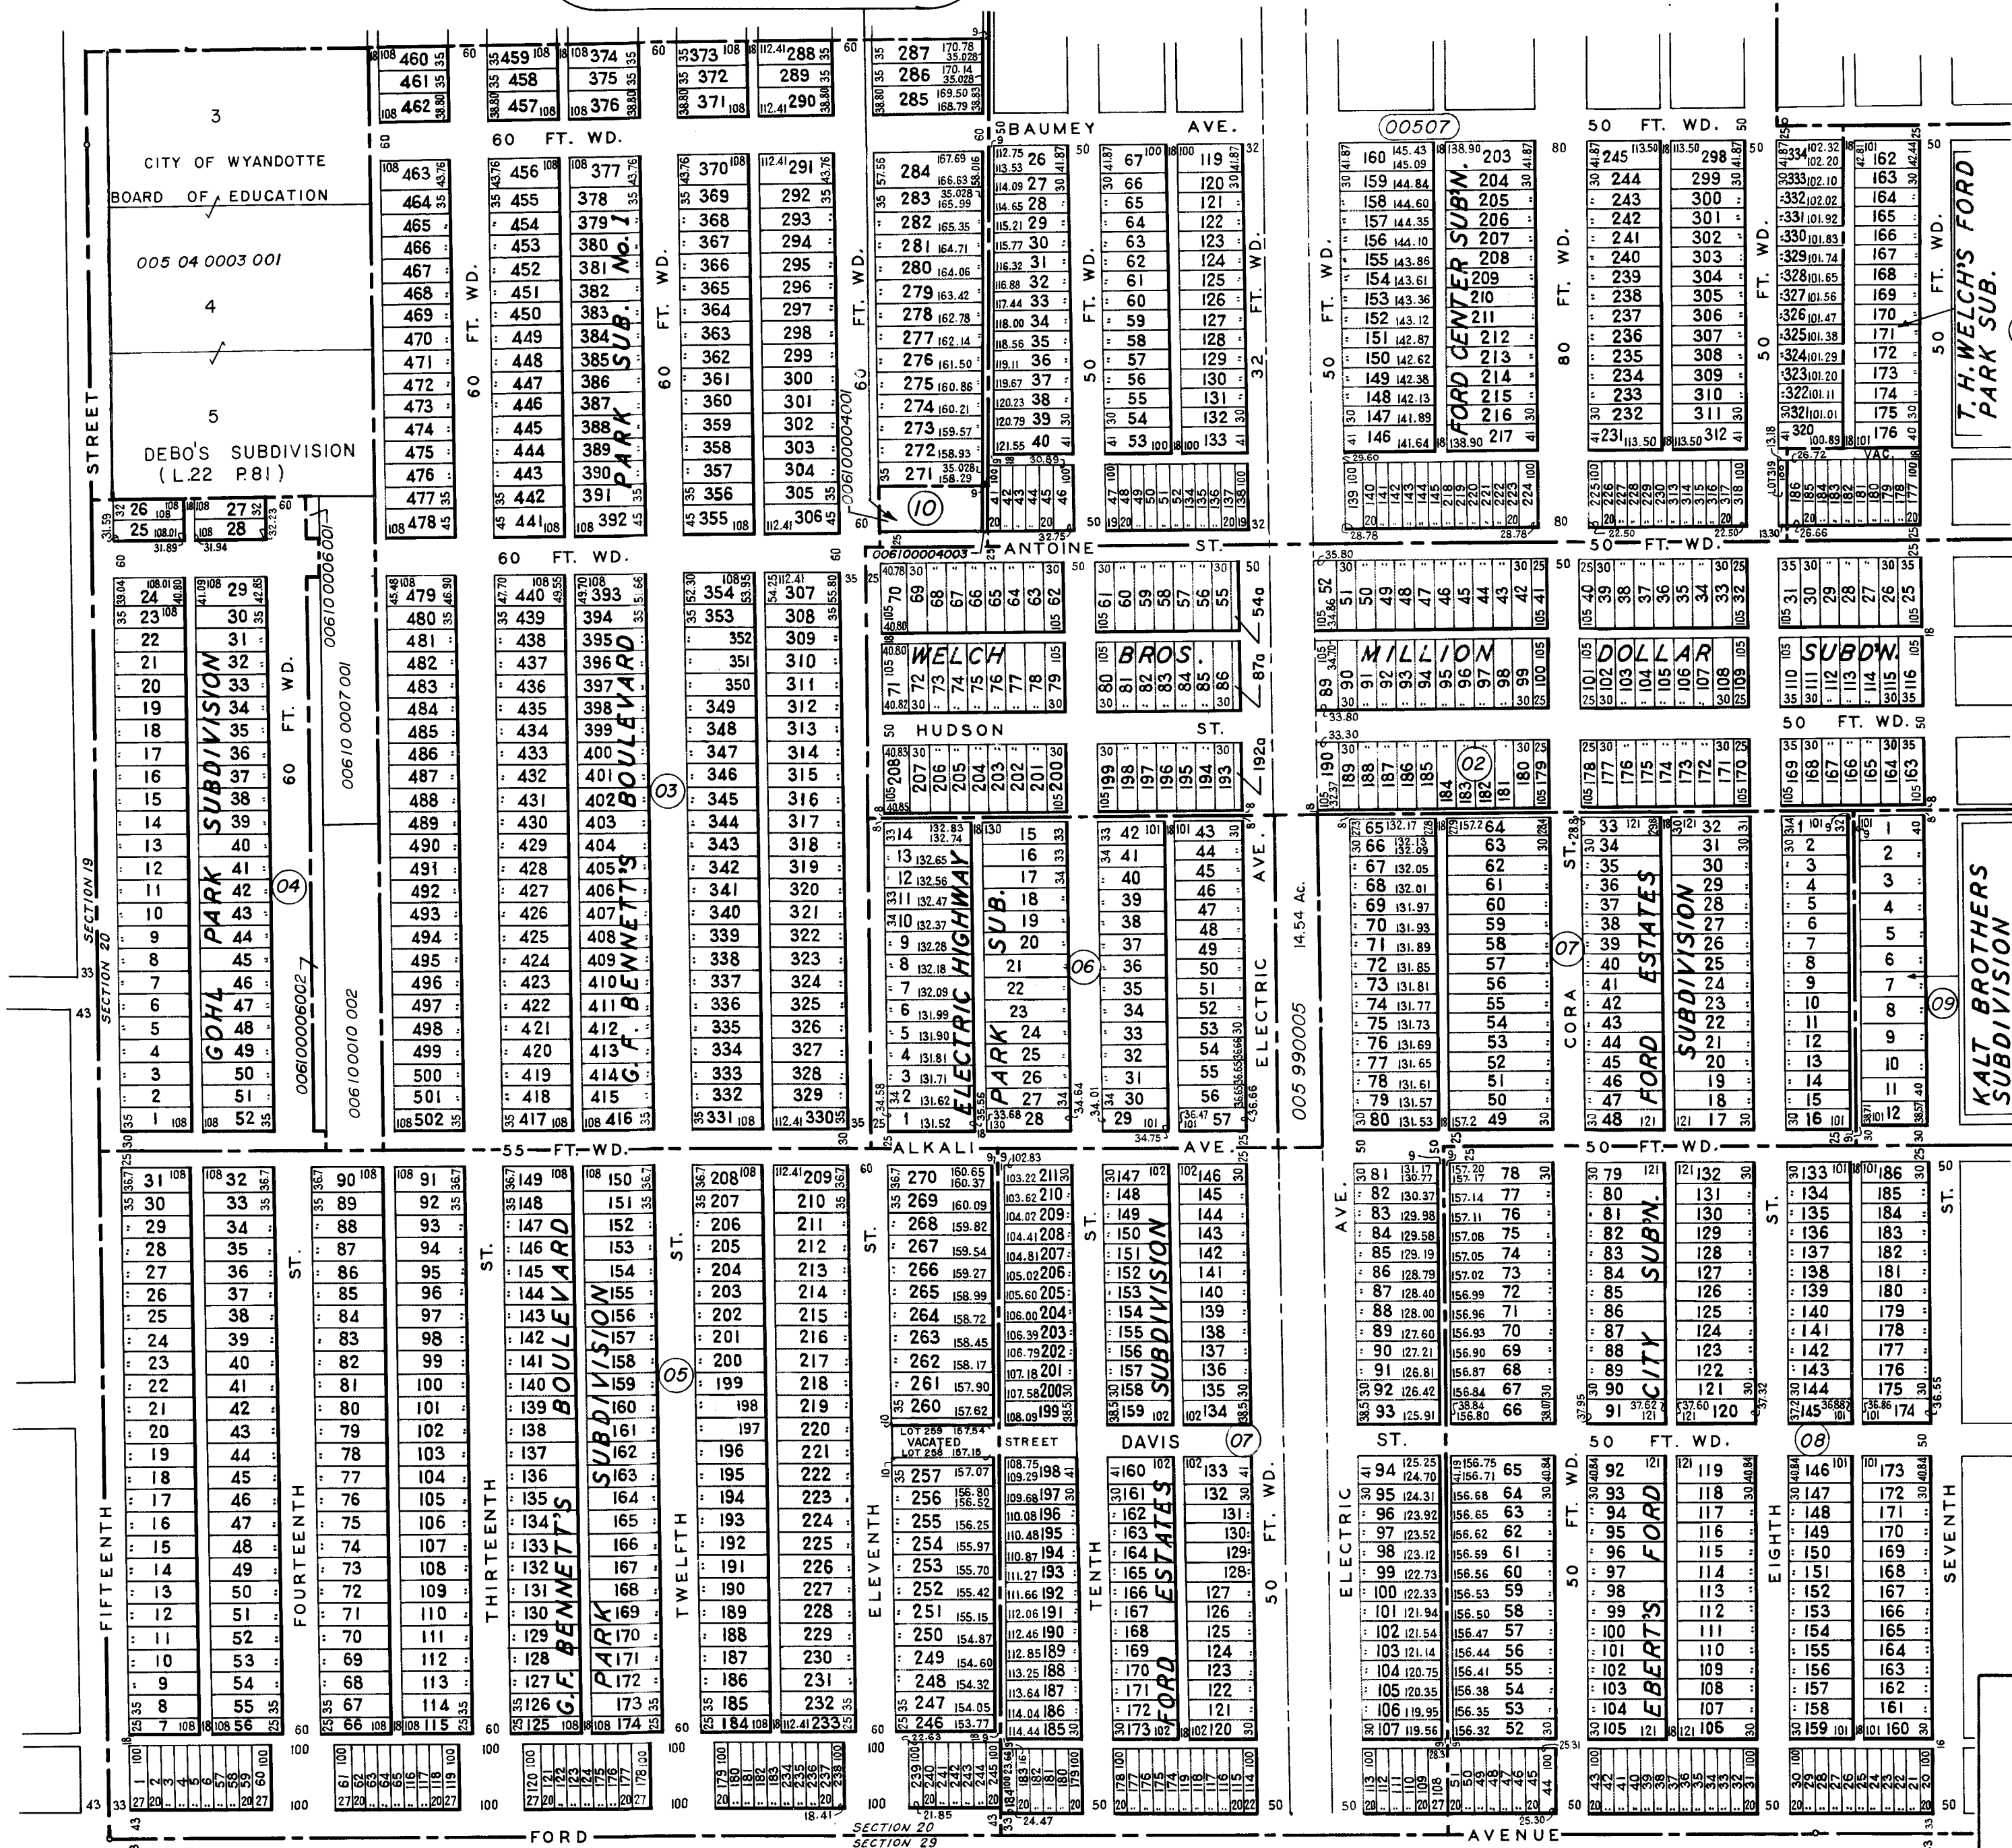

S.W. ¼ FRAC. SEC. 20
CITY OF WYANDOTTE
T. 3 S. R. 11 E.
WAYNE COUNTY, MICHIGAN

SCALE 1 INCH = 200 FEET

**DEPARTMENT of MANAGEMENT and BUDGET
ASSESSMENT and EQUALIZATION DIVISION**

© 1991 COUNTY OF WAYNE, STATE OF MICHIGAN



ALL RIGHTS RESERVED. NO PART OF THIS MAP MAY BE REPRODUCED OR TRANSMITTED IN ANY FORM OR BY ANY MEANS, WITHOUT PERMISSION IN WRITING, FROM THE COPYRIGHT OWNER. COPYRIGHT INFRINGERS WILL BE PROSECUTED TO THE FULL EXTENT ALLOWABLE BY LAW, UNDER THE FEDERAL COPYRIGHT STATUTE, 17 U.S.C. 101, ET AL.

Date _____
 Drawn by _____
 Checked by _____
 Approved by _____
 Revised _____

7-22-77
 5-25-78
 7-8-83

10-31-89
 9-10-90
 7-18-95
 6-6-96
 2-5-05
 5-3-10

Unger

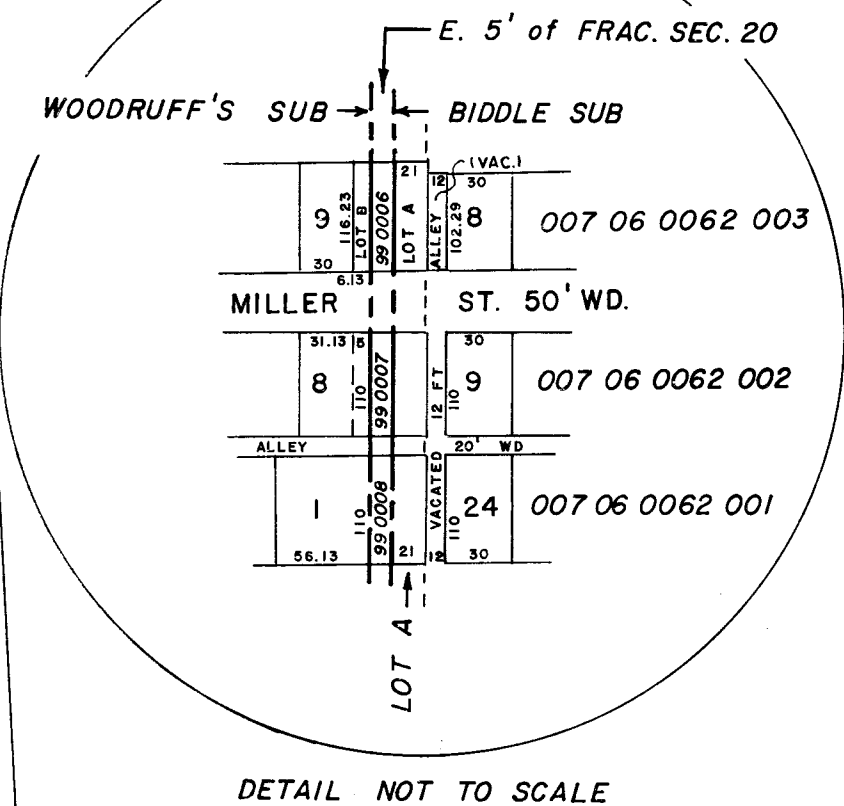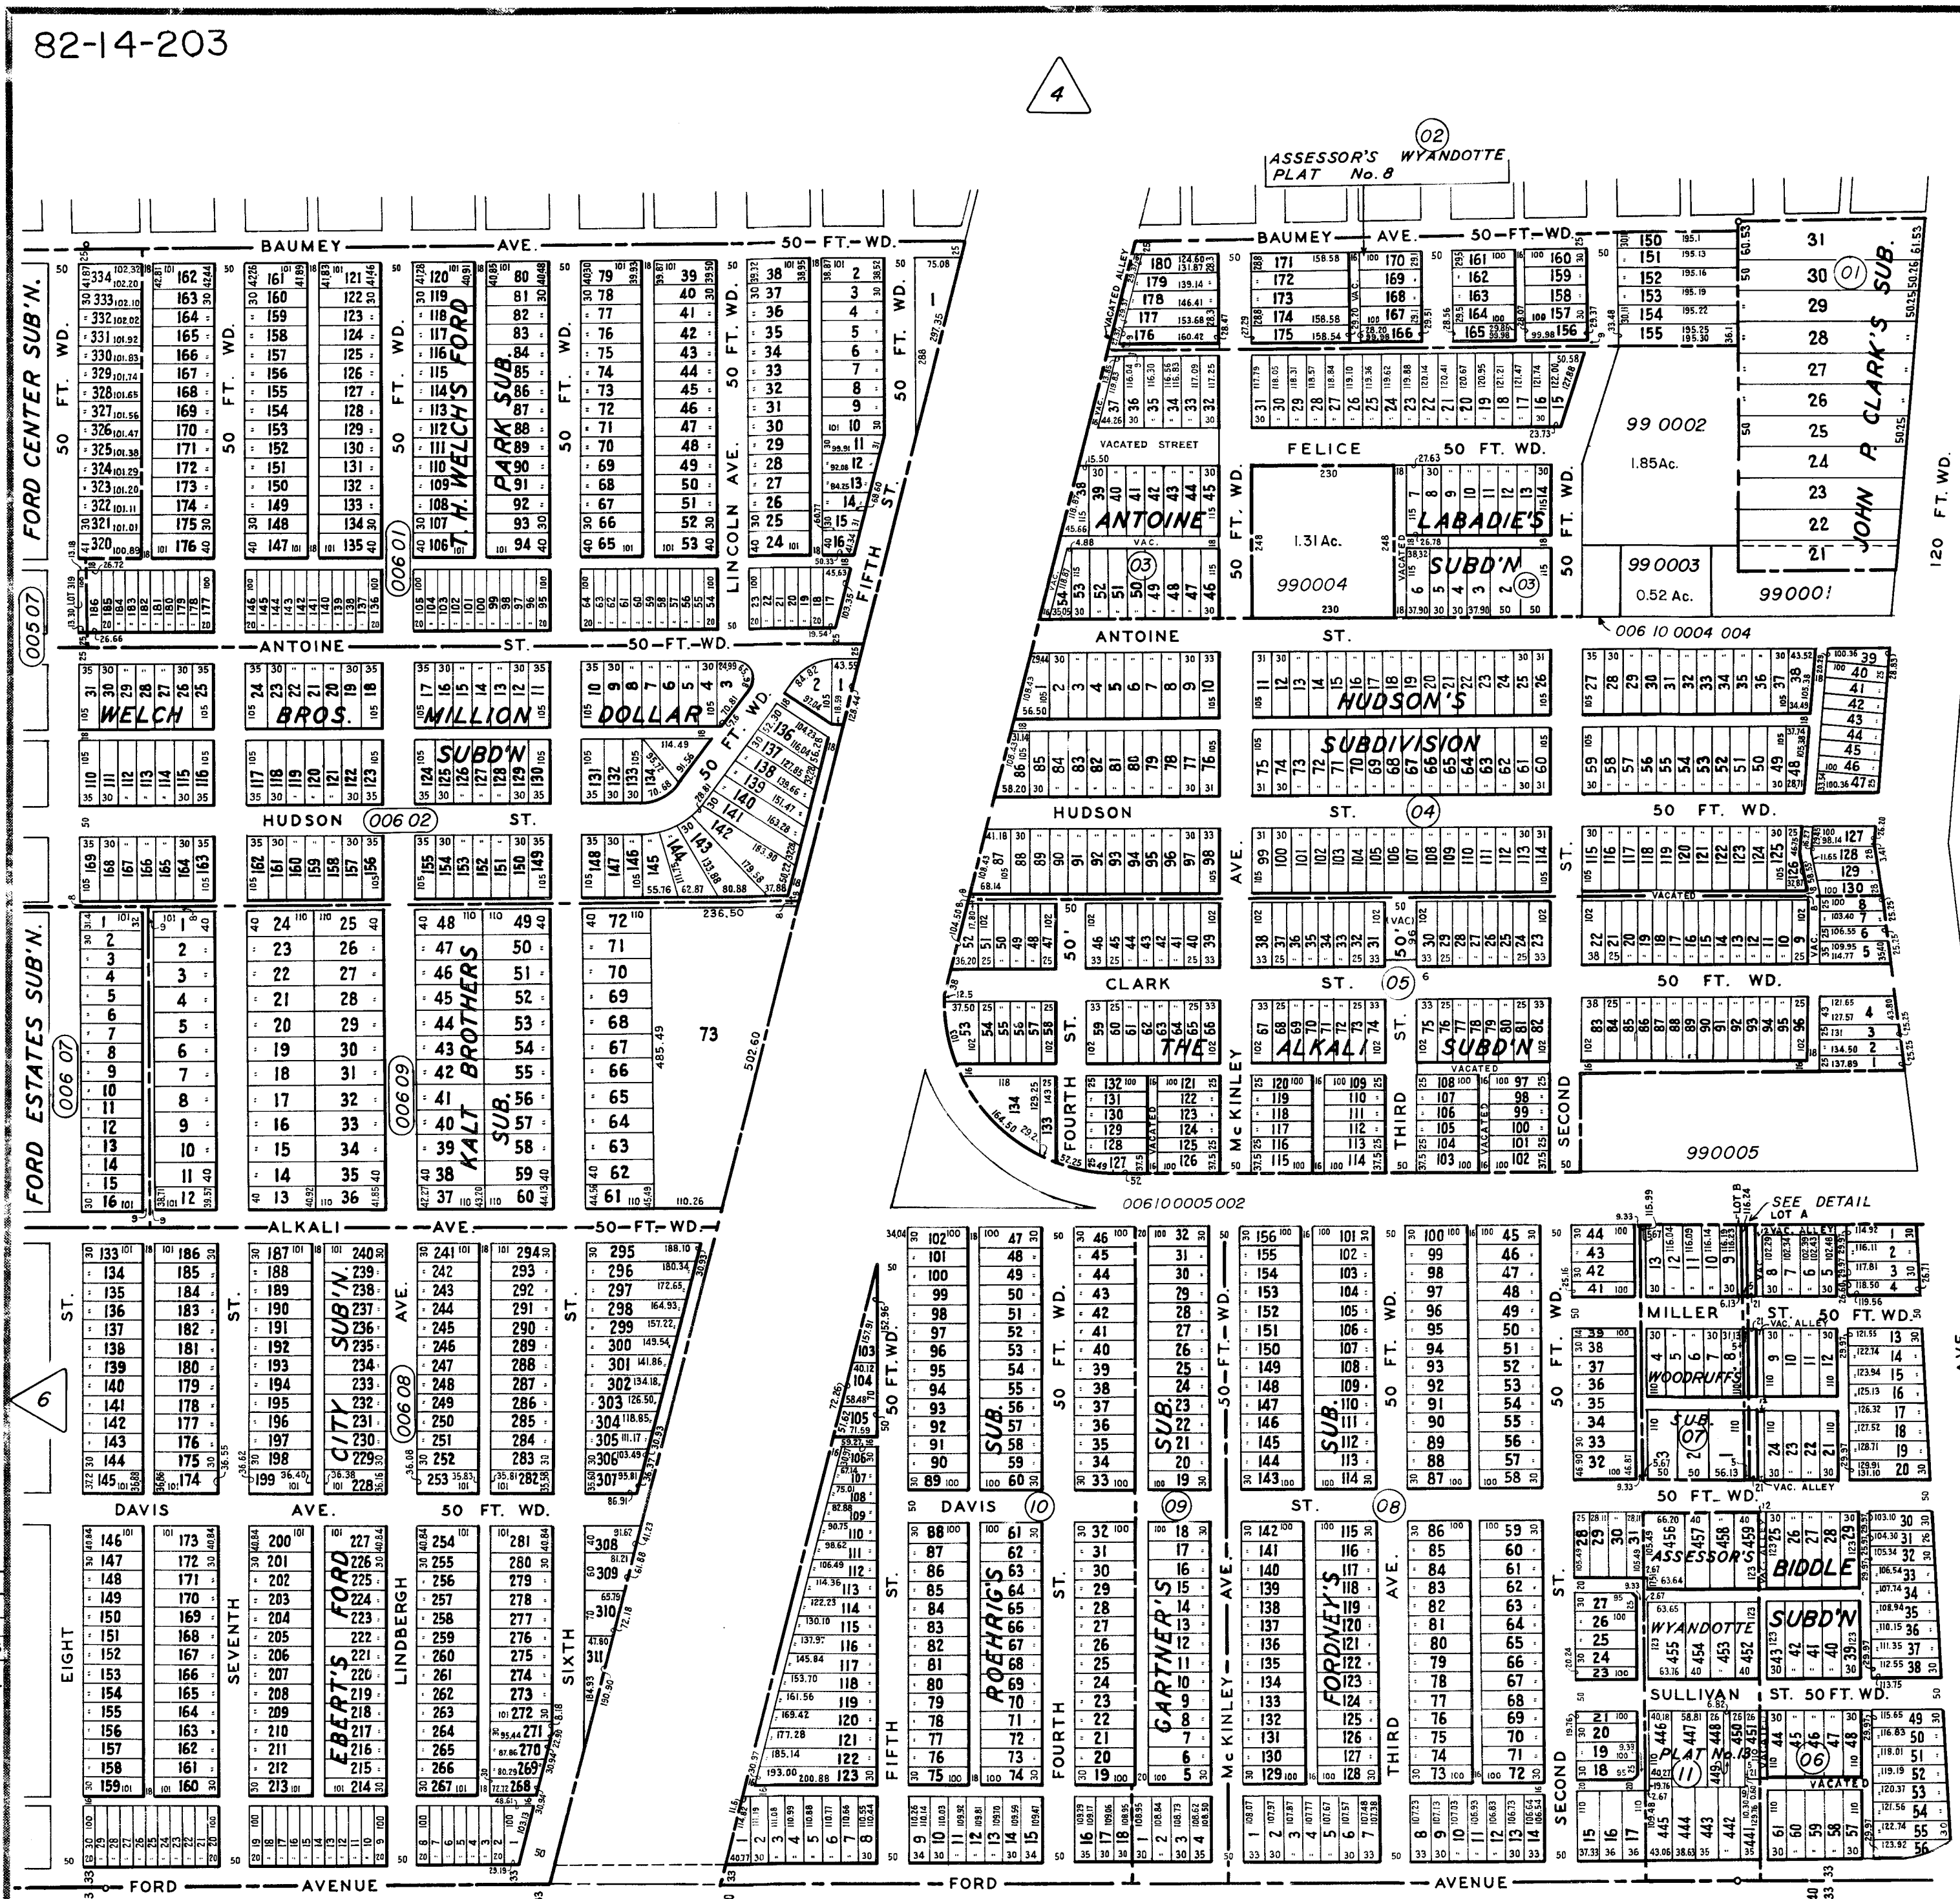


S.E. 1/4 FRAC. SEC. 20 & W. PART
 OF FRAC. S.W. 1/4 OF FRAC. SEC. 21
CITY OF WYANDOTTE
 T. 3 S. R. 11 E.
 WAYNE COUNTY, MICHIGAN

SCALE 1 INCH = 200 FEET

**DEPARTMENT of MANAGEMENT and BUDGET
 ASSESSMENT and EQUALIZATION DIVISION**

© 2010 COUNTY OF WAYNE, STATE OF MICHIGAN


ALL RIGHTS RESERVED. NO PART OF THIS MAP MAY BE REPRODUCED OR TRANSMITTED
 IN ANY FORM OR BY ANY MEANS, WITHOUT PERMISSION IN WRITING, FROM THE COPYRIGHT
 OWNER. COPYRIGHT INFRINGEMENTS WILL BE PROSECUTED TO THE FULL EXTENT ALLOWABLE
 BY LAW, UNDER THE FEDERAL COPYRIGHT STATUTE, 17 U.S.C. 101, ET AL.

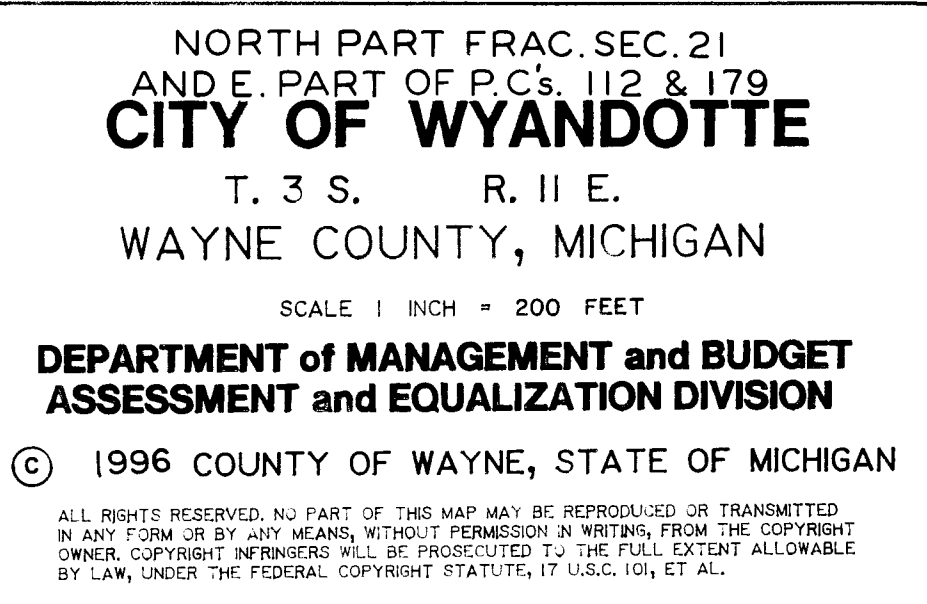

7

8

DETR OIT
RIVER

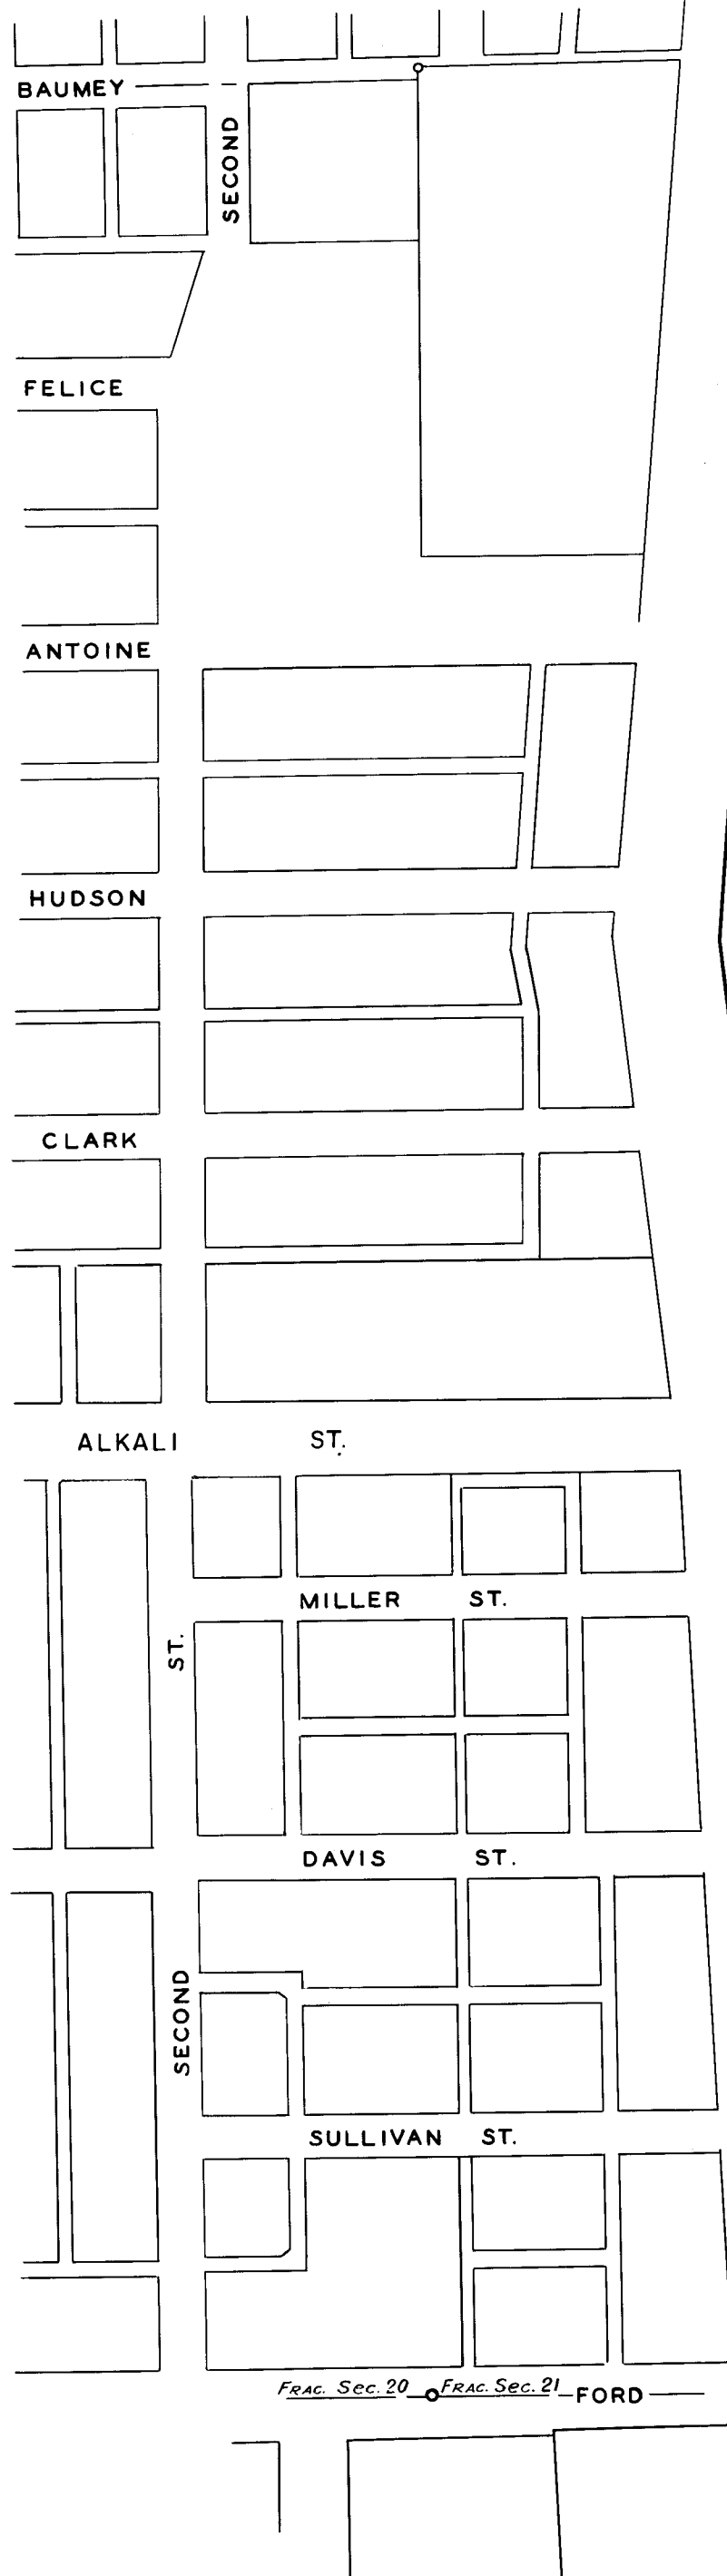

CEMETERY

5.02 Ac.

99 0001

AVE.

FRAC. SEC. 20 - FRAC. SEC. 21 - FORD

233.15 Ac.

008 99 0005

OHL Pt. 32

U. S. HARBOR

LINE

OHL Pt. 33

SOUTH PART FRAC. SEC. 21
CITY OF WYANDOTTE
T. 3 S. R. 11 E.
WAYNE COUNTY, MICHIGAN

SCALE 1 INCH = 200 FEET

**DEPARTMENT of MANAGEMENT and BUDGET
ASSESSMENT and EQUALIZATION DIVISION**


© 1990 COUNTY OF WAYNE, STATE OF MICHIGAN

ALL RIGHTS RESERVED. NO PART OF THIS MAP MAY BE REPRODUCED OR TRANSMITTED IN ANY FORM OR BY ANY MEANS, WITHOUT PERMISSION IN WRITING, FROM THE COPYRIGHT OWNER. COPYRIGHT INFRINGERS WILL BE PROSECUTED TO THE FULL EXTENT ALLOWABLE BY LAW, UNDER THE FEDERAL COPYRIGHT STATUTE, 17 U.S.C. 101, ET AL.

ate: 8-27-54
rawn by: Abrams - Liccardello
hecked by:
pproved by:
vised: 7-20-77
5-25-78
7-8-83
9-10-90

10

atc
rawn by Fleming
hecked by
pproved by
vised
7-21-77
5-25-78
7-8-83
4-24-85
7-13-88
10-31-89
9-10-90
6-7-96
2-2-05
5-4-10

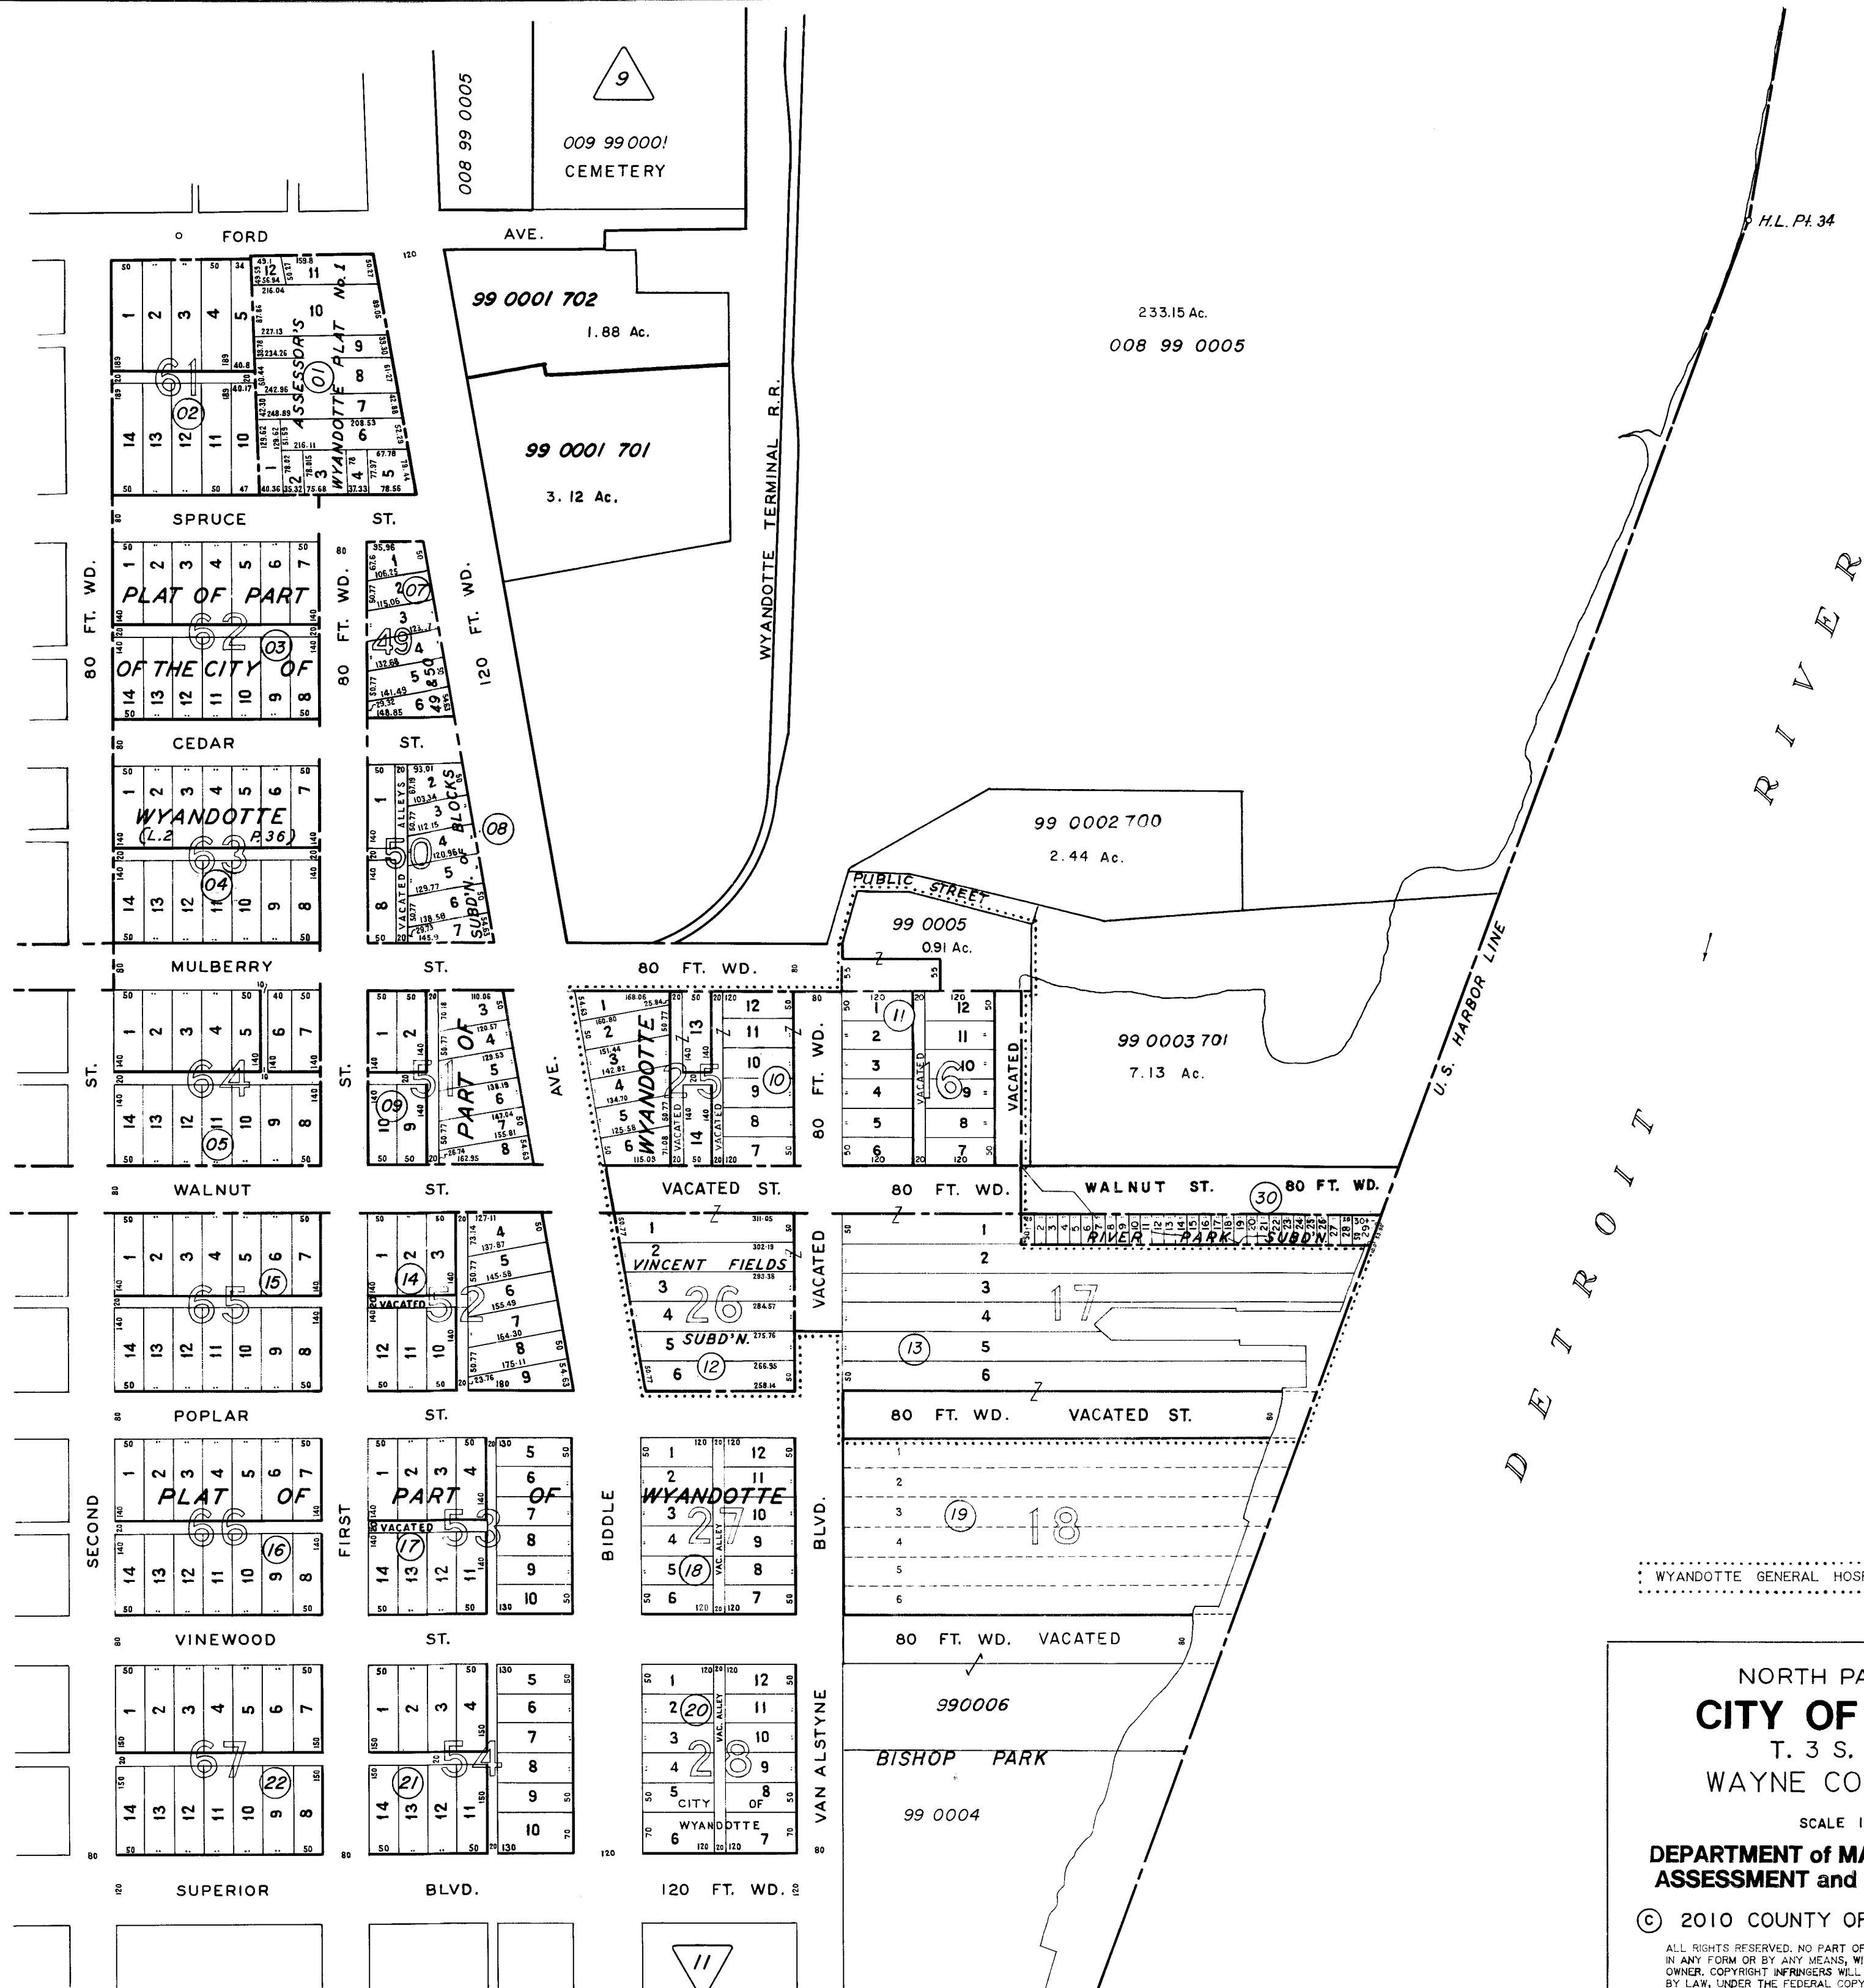


WYANDOTTE GENERAL HOSPITAL

NORTH PART FRAC. SEC. 28
CITY OF WYANDOTTE
T. 3 S. R. 11 E.
WAYNE COUNTY, MICHIGAN
SCALE 1 INCH = 200 FEET
DEPARTMENT of MANAGEMENT and BUDGET
ASSESSMENT and EQUALIZATION DIVISION

© 2010 COUNTY OF WAYNE, STATE OF MICHIGAN
ALL RIGHTS RESERVED. NO PART OF THIS MAP MAY BE REPRODUCED OR TRANSMITTED IN ANY FORM OR BY ANY MEANS, WITHOUT PERMISSION IN WRITING, FROM THE COPYRIGHT OWNER. COPYRIGHT INFRINGERS WILL BE PROSECUTED TO THE FULL EXTENT ALLOWABLE BY LAW, UNDER THE FEDERAL COPYRIGHT STATUTE, 17 U.S.C. 101, ET AL.

Date
 Drawn by Fleming
 Checked by
 Approved by
 Revised 5-25-78
 5-6-80
 7-6-85
 4-24-85
 5-26-87
 9-10-90
 9-10-91
 6-8-92
 8-15-94
 2-14-98
 8-4-98
 2-14-05

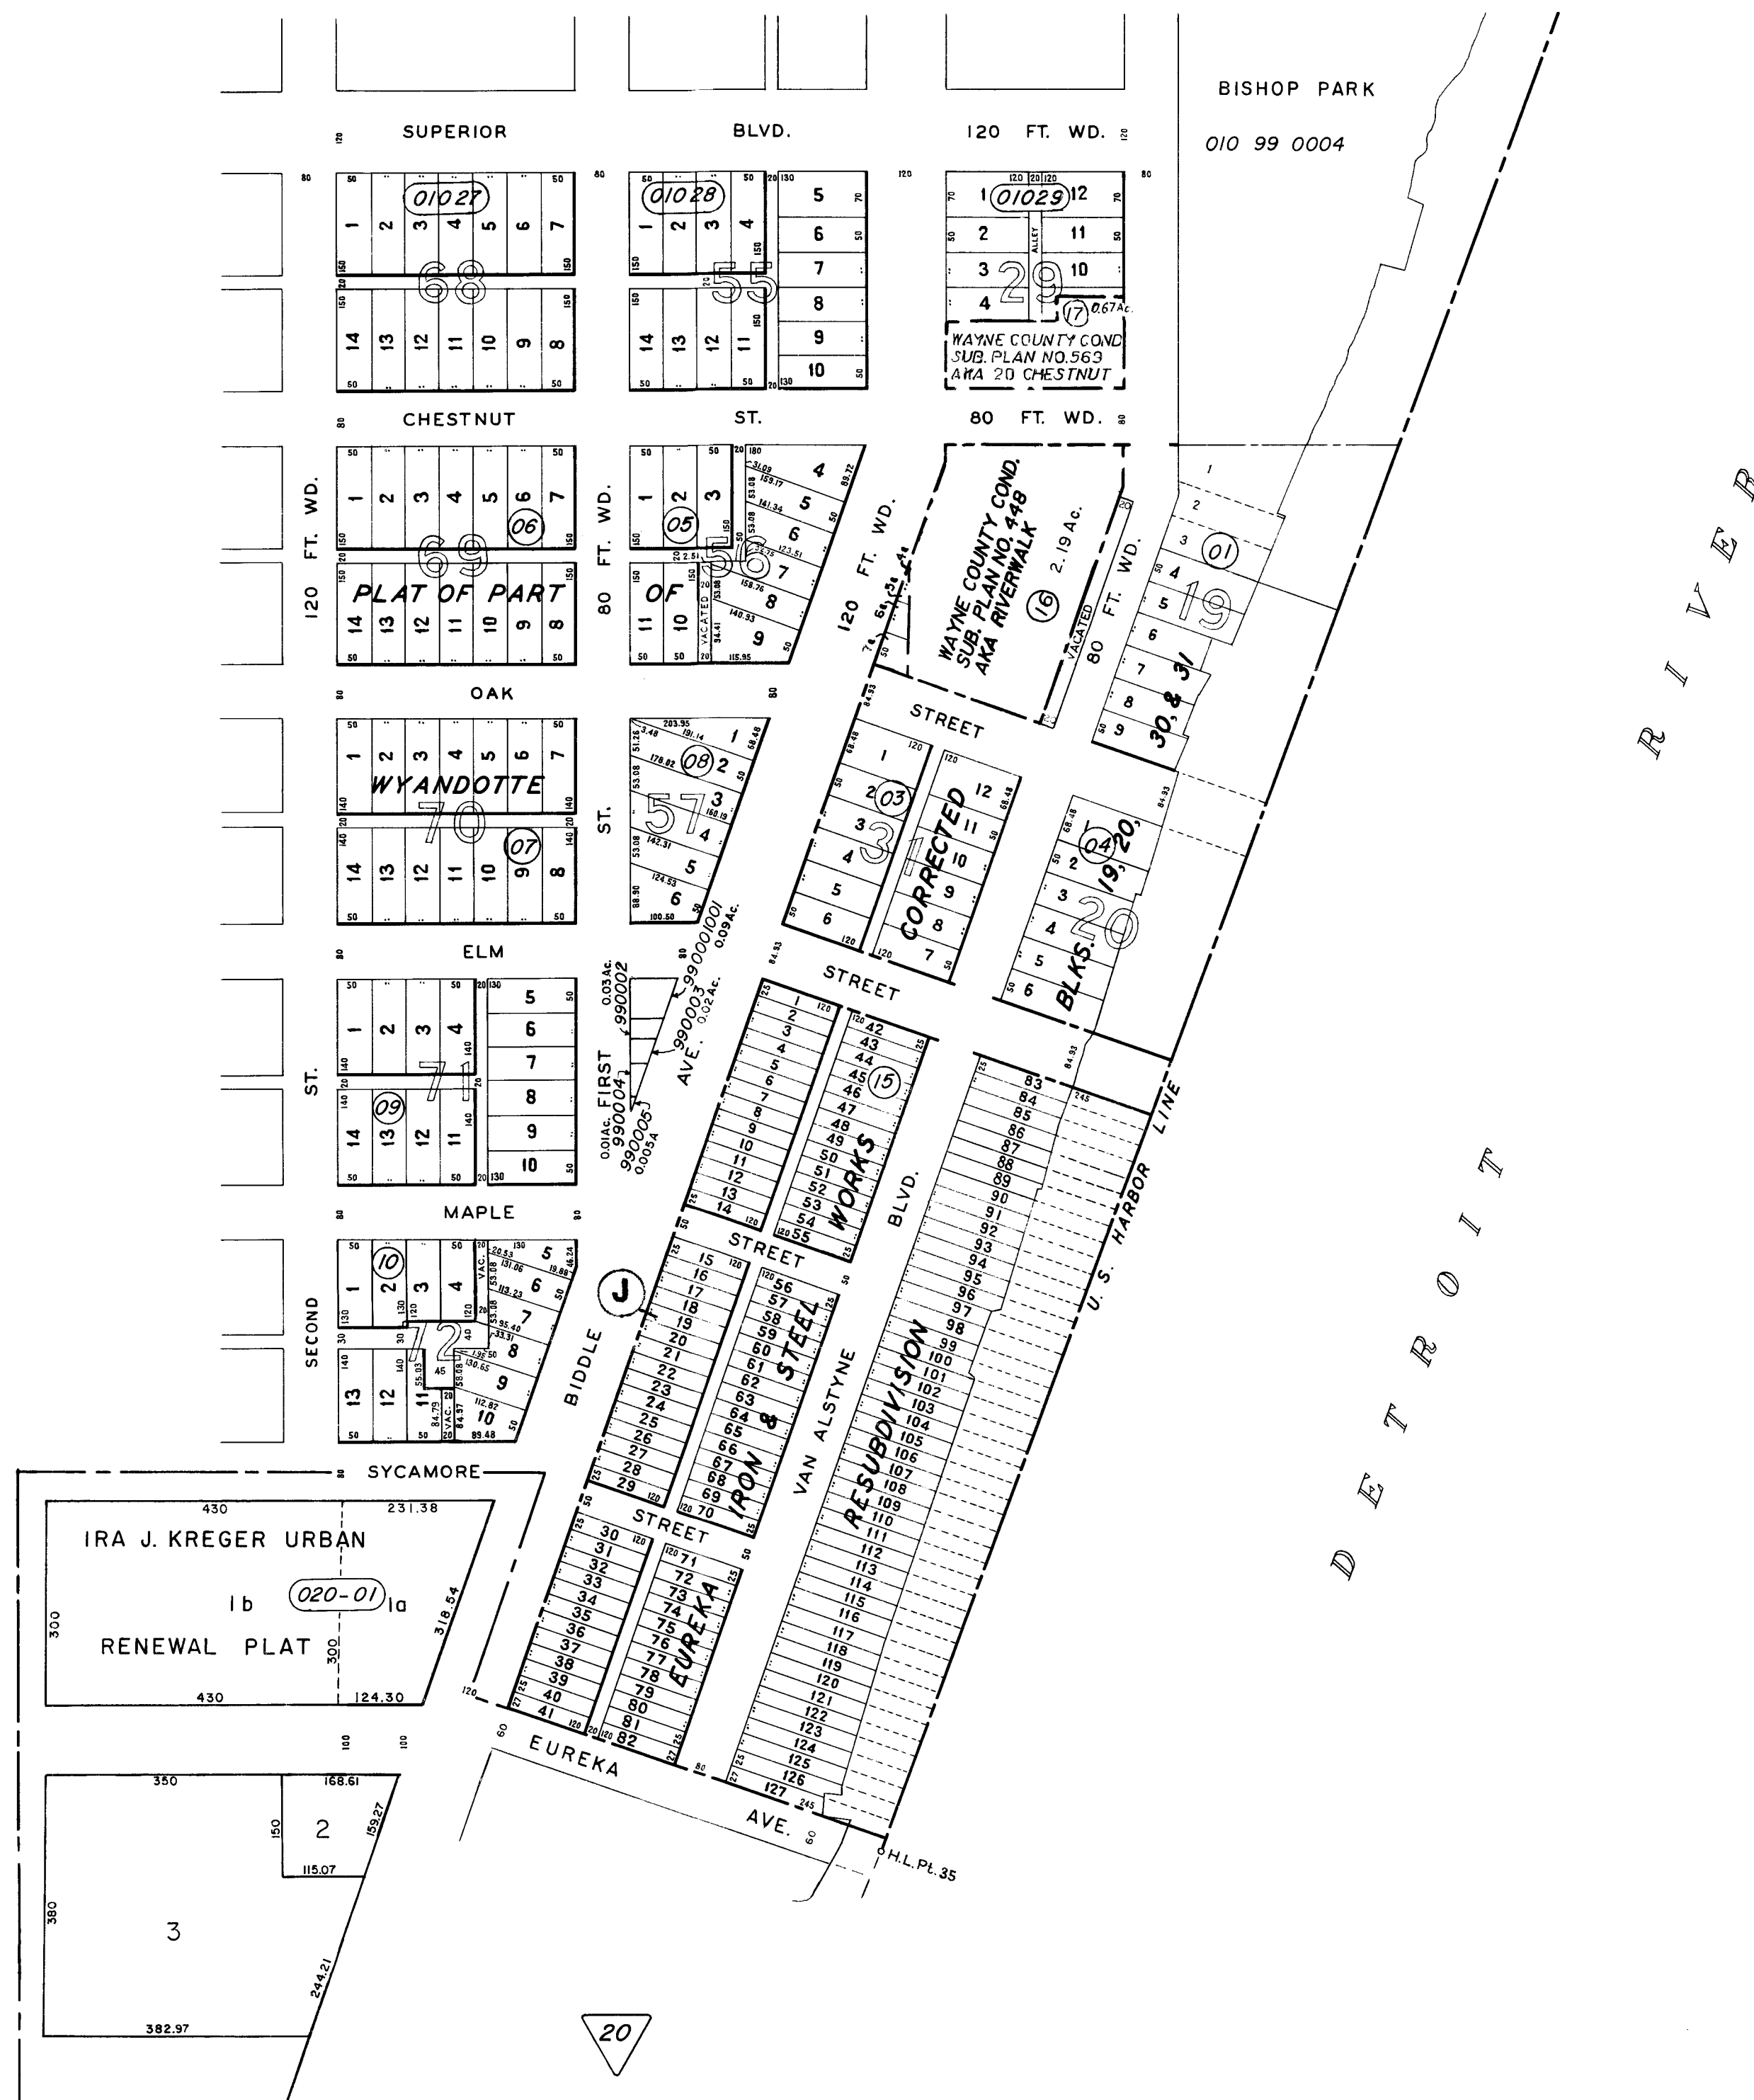

J MUNICIPAL OFFICE
 CITY OF WYANDOTTE
 3131 BIDDLE AVENUE
 WYANDOTTE, MI 48192
 (734) 324-4511 OFFICE
 (734) 324-4568 FAX

SOUTH PART FRAC. SEC. 28
CITY OF WYANDOTTE
 T. 3 S. R. 11 E.
 WAYNE COUNTY, MICHIGAN

SCALE 1 INCH = 200 FEET

**DEPARTMENT of MANAGEMENT and BUDGET
 ASSESSMENT and EQUALIZATION DIVISION**

© 2005 COUNTY OF WAYNE, STATE OF MICHIGAN


ALL RIGHTS RESERVED. NO PART OF THIS MAP MAY BE REPRODUCED OR TRANSMITTED IN ANY FORM OR BY ANY MEANS, WITHOUT PERMISSION IN WRITING, FROM THE COPYRIGHT OWNER. COPYRIGHT INFRINGERS WILL BE PROSECUTED TO THE FULL EXTENT ALLOWABLE BY LAW, UNDER THE FEDERAL COPYRIGHT STATUTE, 17 U.S.C. 101, ET AL.



10

ALL RIGHTS RESERVED. NO PART OF THIS MAP MAY BE REPRODUCED OR TRANSMITTED IN ANY FORM OR BY ANY MEANS, WITHOUT PERMISSION IN WRITING, FROM THE COPYRIGHT OWNER. COPYRIGHT INFRINGERS WILL BE PROSECUTED TO THE FULL EXTENT ALLOWABLE BY LAW, UNDER THE FEDERAL COPYRIGHT STATUTE, 17 U.S.C. 101, ET AL.




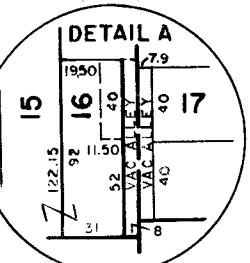

N.W. PART OF SECTION 29
CITY OF WYANDOTTE
T. 3 S. R. 11 E.
WAYNE COUNTY, MICHIGAN
SCALE 1 INCH = 200 FEET
**DEPARTMENT of MANAGEMENT and BUDGET
ASSESSMENT and EQUALIZATION DIVISION**
© 2005 COUNTY OF WAYNE, STATE OF MICHIGAN

© 2005 COUNTY OF WAYNE, STATE OF MICHIGAN

ALL RIGHTS RESERVED. NO PART OF THIS MAP MAY BE REPRODUCED OR TRANSMITTED IN ANY FORM OR BY ANY MEANS, WITHOUT PERMISSION IN WRITING, FROM THE COPYRIGHT OWNER. COPYRIGHT INFRINGERS WILL BE PROSECUTED TO THE FULL EXTENT ALLOWABLE BY LAW, UNDER THE FEDERAL COPYRIGHT STATUTE, 17 U.S.C. 101, ET AL.

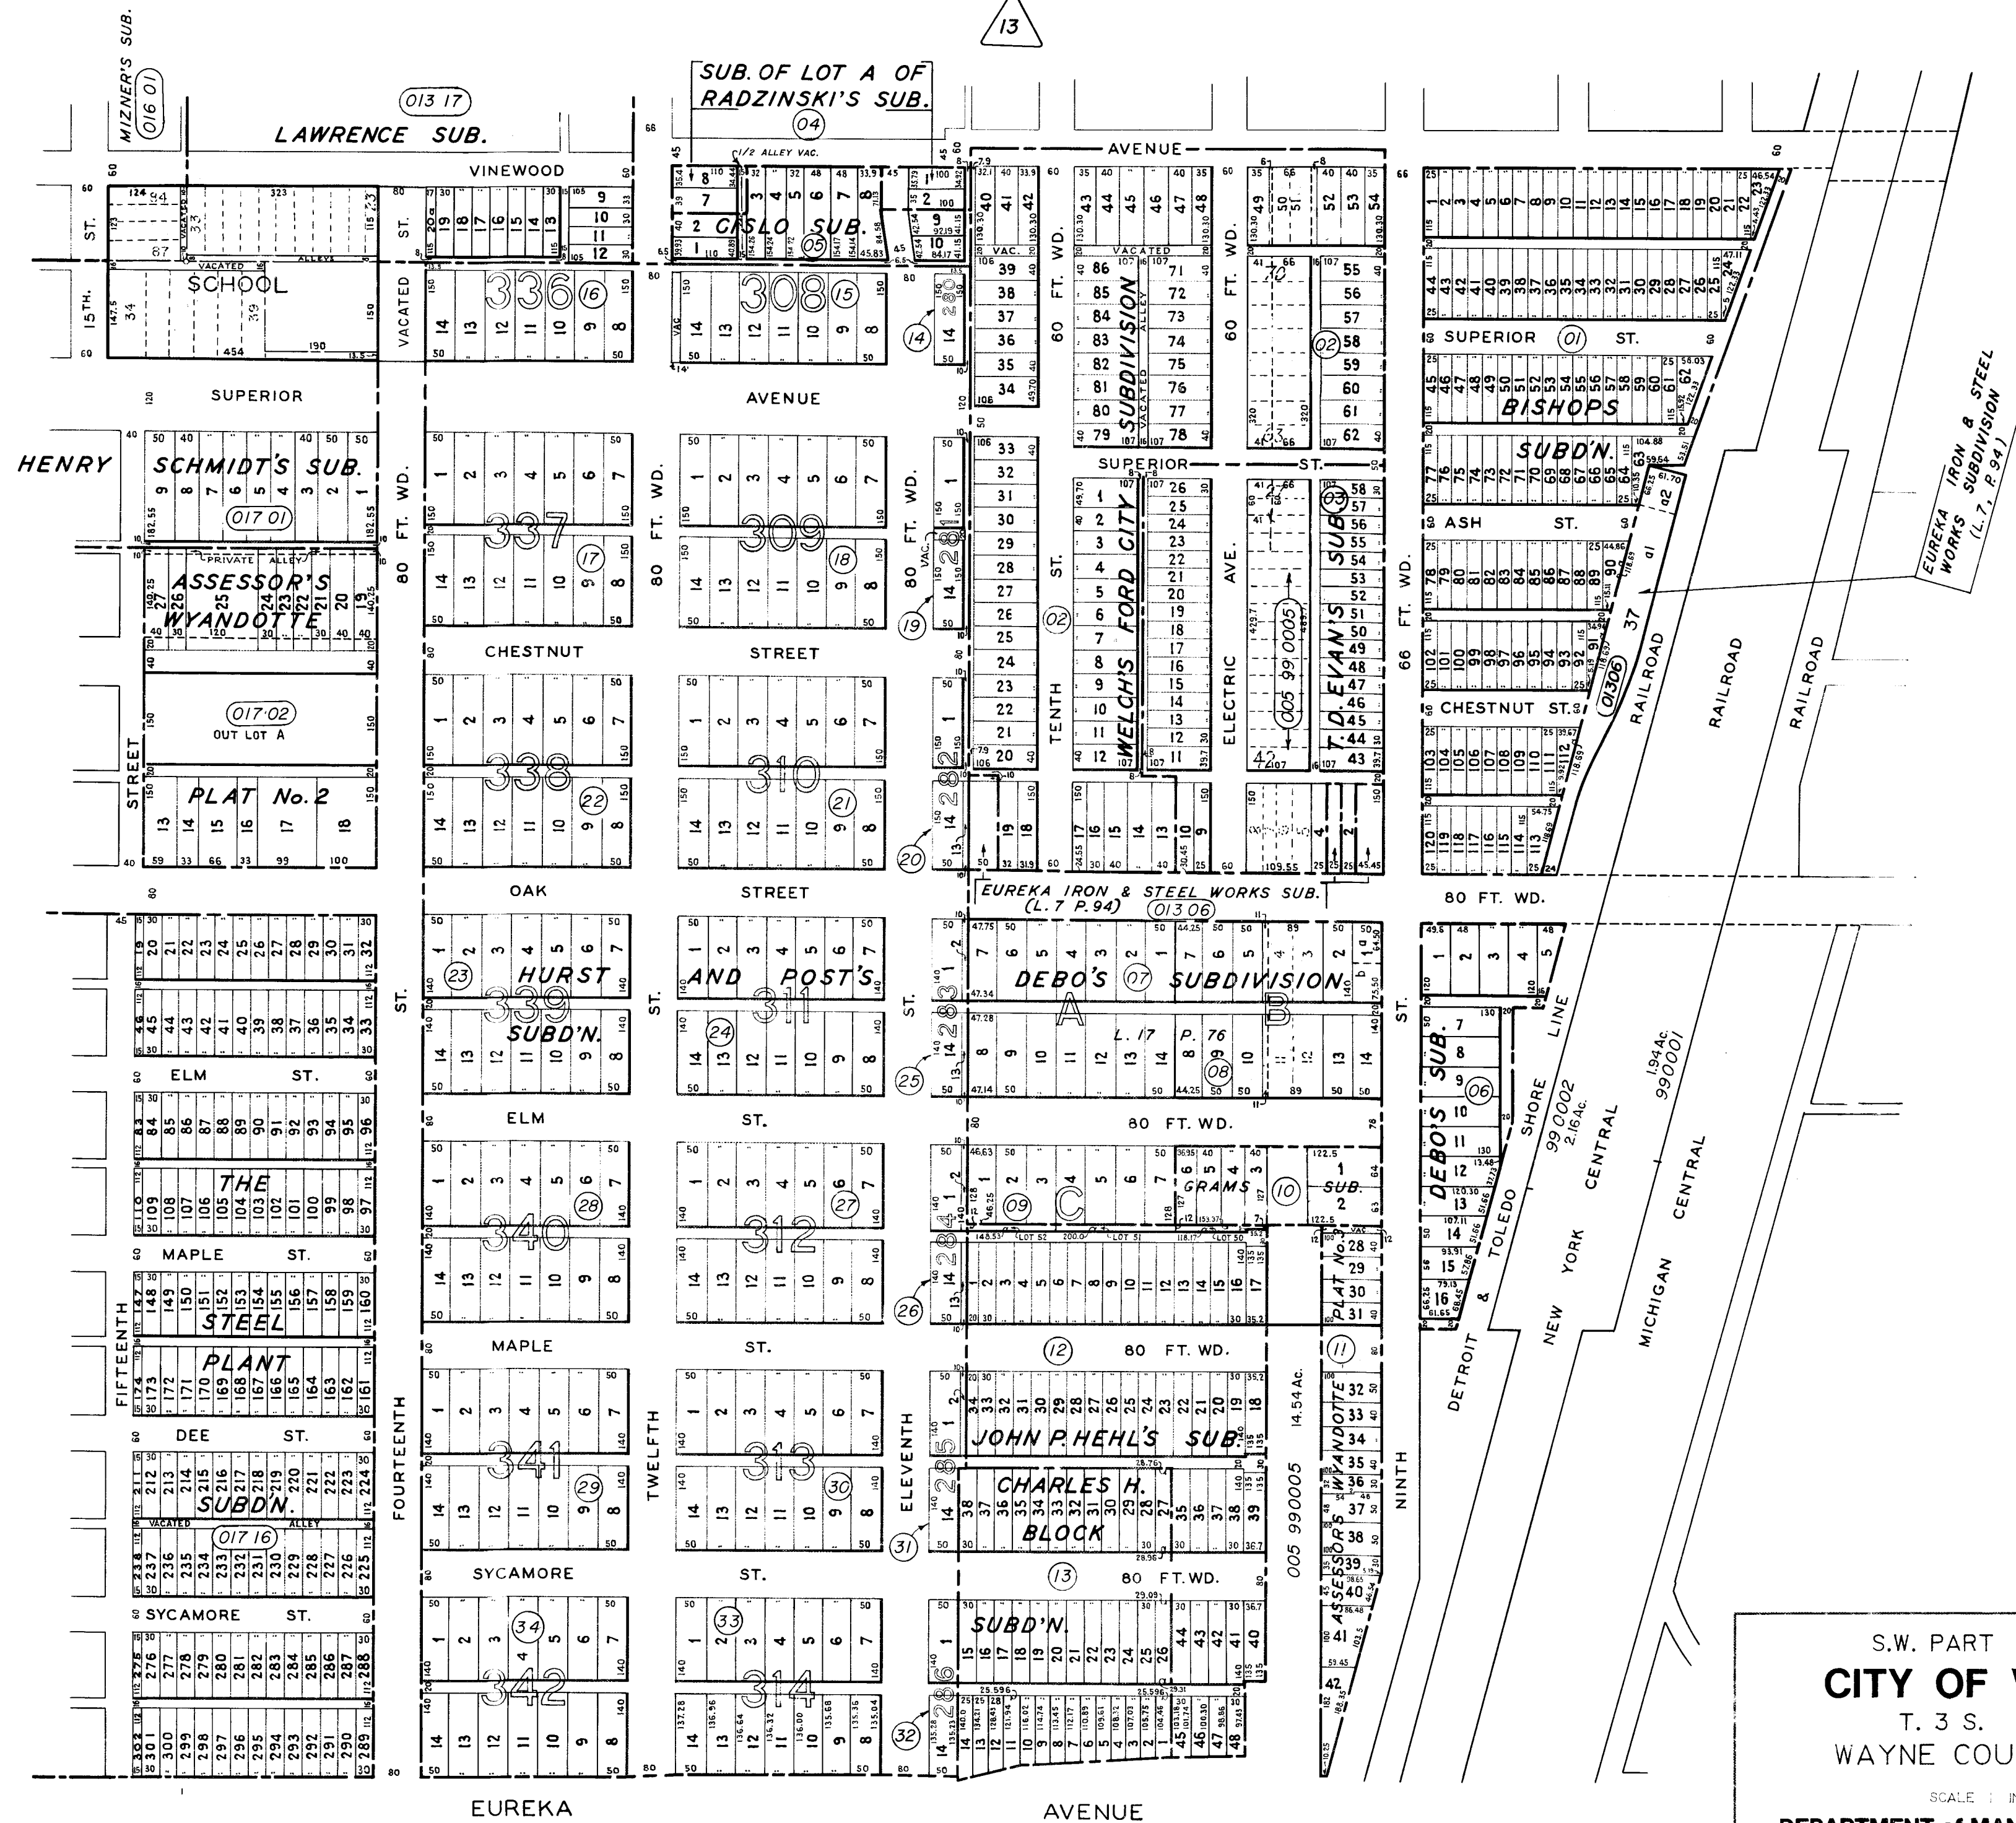

Date: 7-22-77
 Drawn by: Abrams
 Checked by:
 Approved by:
 Revised: 5-26-78
 7-8-83
 4-24-85
 5-15-86
 7-11-88
 9-10-90
 6-8-92
 5-26-93
 2-3-05

S.W. PART OF SECTION 29
CITY OF WYANDOTTE
 T. 3 S. R. 11 E.
 WAYNE COUNTY, MICHIGAN

SCALE: 1 INCH = 200 FEET

**DEPARTMENT of MANAGEMENT and BUDGET
 ASSESSMENT and EQUALIZATION DIVISION**

© 2005 COUNTY OF WAYNE, STATE OF MICHIGAN.

ALL RIGHTS RESERVED. NO PART OF THIS MAP MAY BE REPRODUCED OR TRANSMITTED IN ANY FORM OR BY ANY MEANS, WITHOUT PERMISSION IN WRITING, FROM THE COPYRIGHT OWNER. COPYRIGHT OWNERS WILL BE PROVIDED TO THE FULLEST EXTENT ALLOWABLE BY LAW, UNDER THE FEDERAL COPYRIGHT STATUTE, 17 U.S.C. 101, ET AL.



Date _____
 Drawn by _____
 Checked by _____
 Approved by _____
 Revised _____

Abrams

7-19-77

5-26-78
 5-6-80
 7-8-83
 1-7-85
 9-10-90
 6-8-92
 8-5-98
 5-4-10

S.E. PART OF SECTION 29
CITY OF WYANDOTTE
 T. 3 S. R. 11 E.
 WAYNE COUNTY, MICHIGAN


SCALE 1 INCH = 200 FEET

DEPARTMENT of MANAGEMENT and BUDGET
 ASSESSMENT and EQUALIZATION DIVISION

© 2010 COUNTY OF WAYNE, STATE OF MICHIGAN

ALL RIGHTS RESERVED. NO PART OF THIS MAP MAY BE REPRODUCED OR TRANSMITTED IN ANY FORM OR BY ANY MEANS, WITHOUT PERMISSION IN WRITING, FROM THE COPYRIGHT OWNER. COPYRIGHT INFRINGERS WILL BE PROSECUTED TO THE FULL EXTENT ALLOWABLE BY LAW, UNDER THE FEDERAL COPYRIGHT STATUTE, 17 U.S.C. 101, ET AL.

Date _____
 Drawn by CLARK, UNGER
 Checked by _____
 Approved by _____
 Revised 7-19-77
 5-26-78
 4-2-82
 7-8-83
 4-24-85
 9-10-90

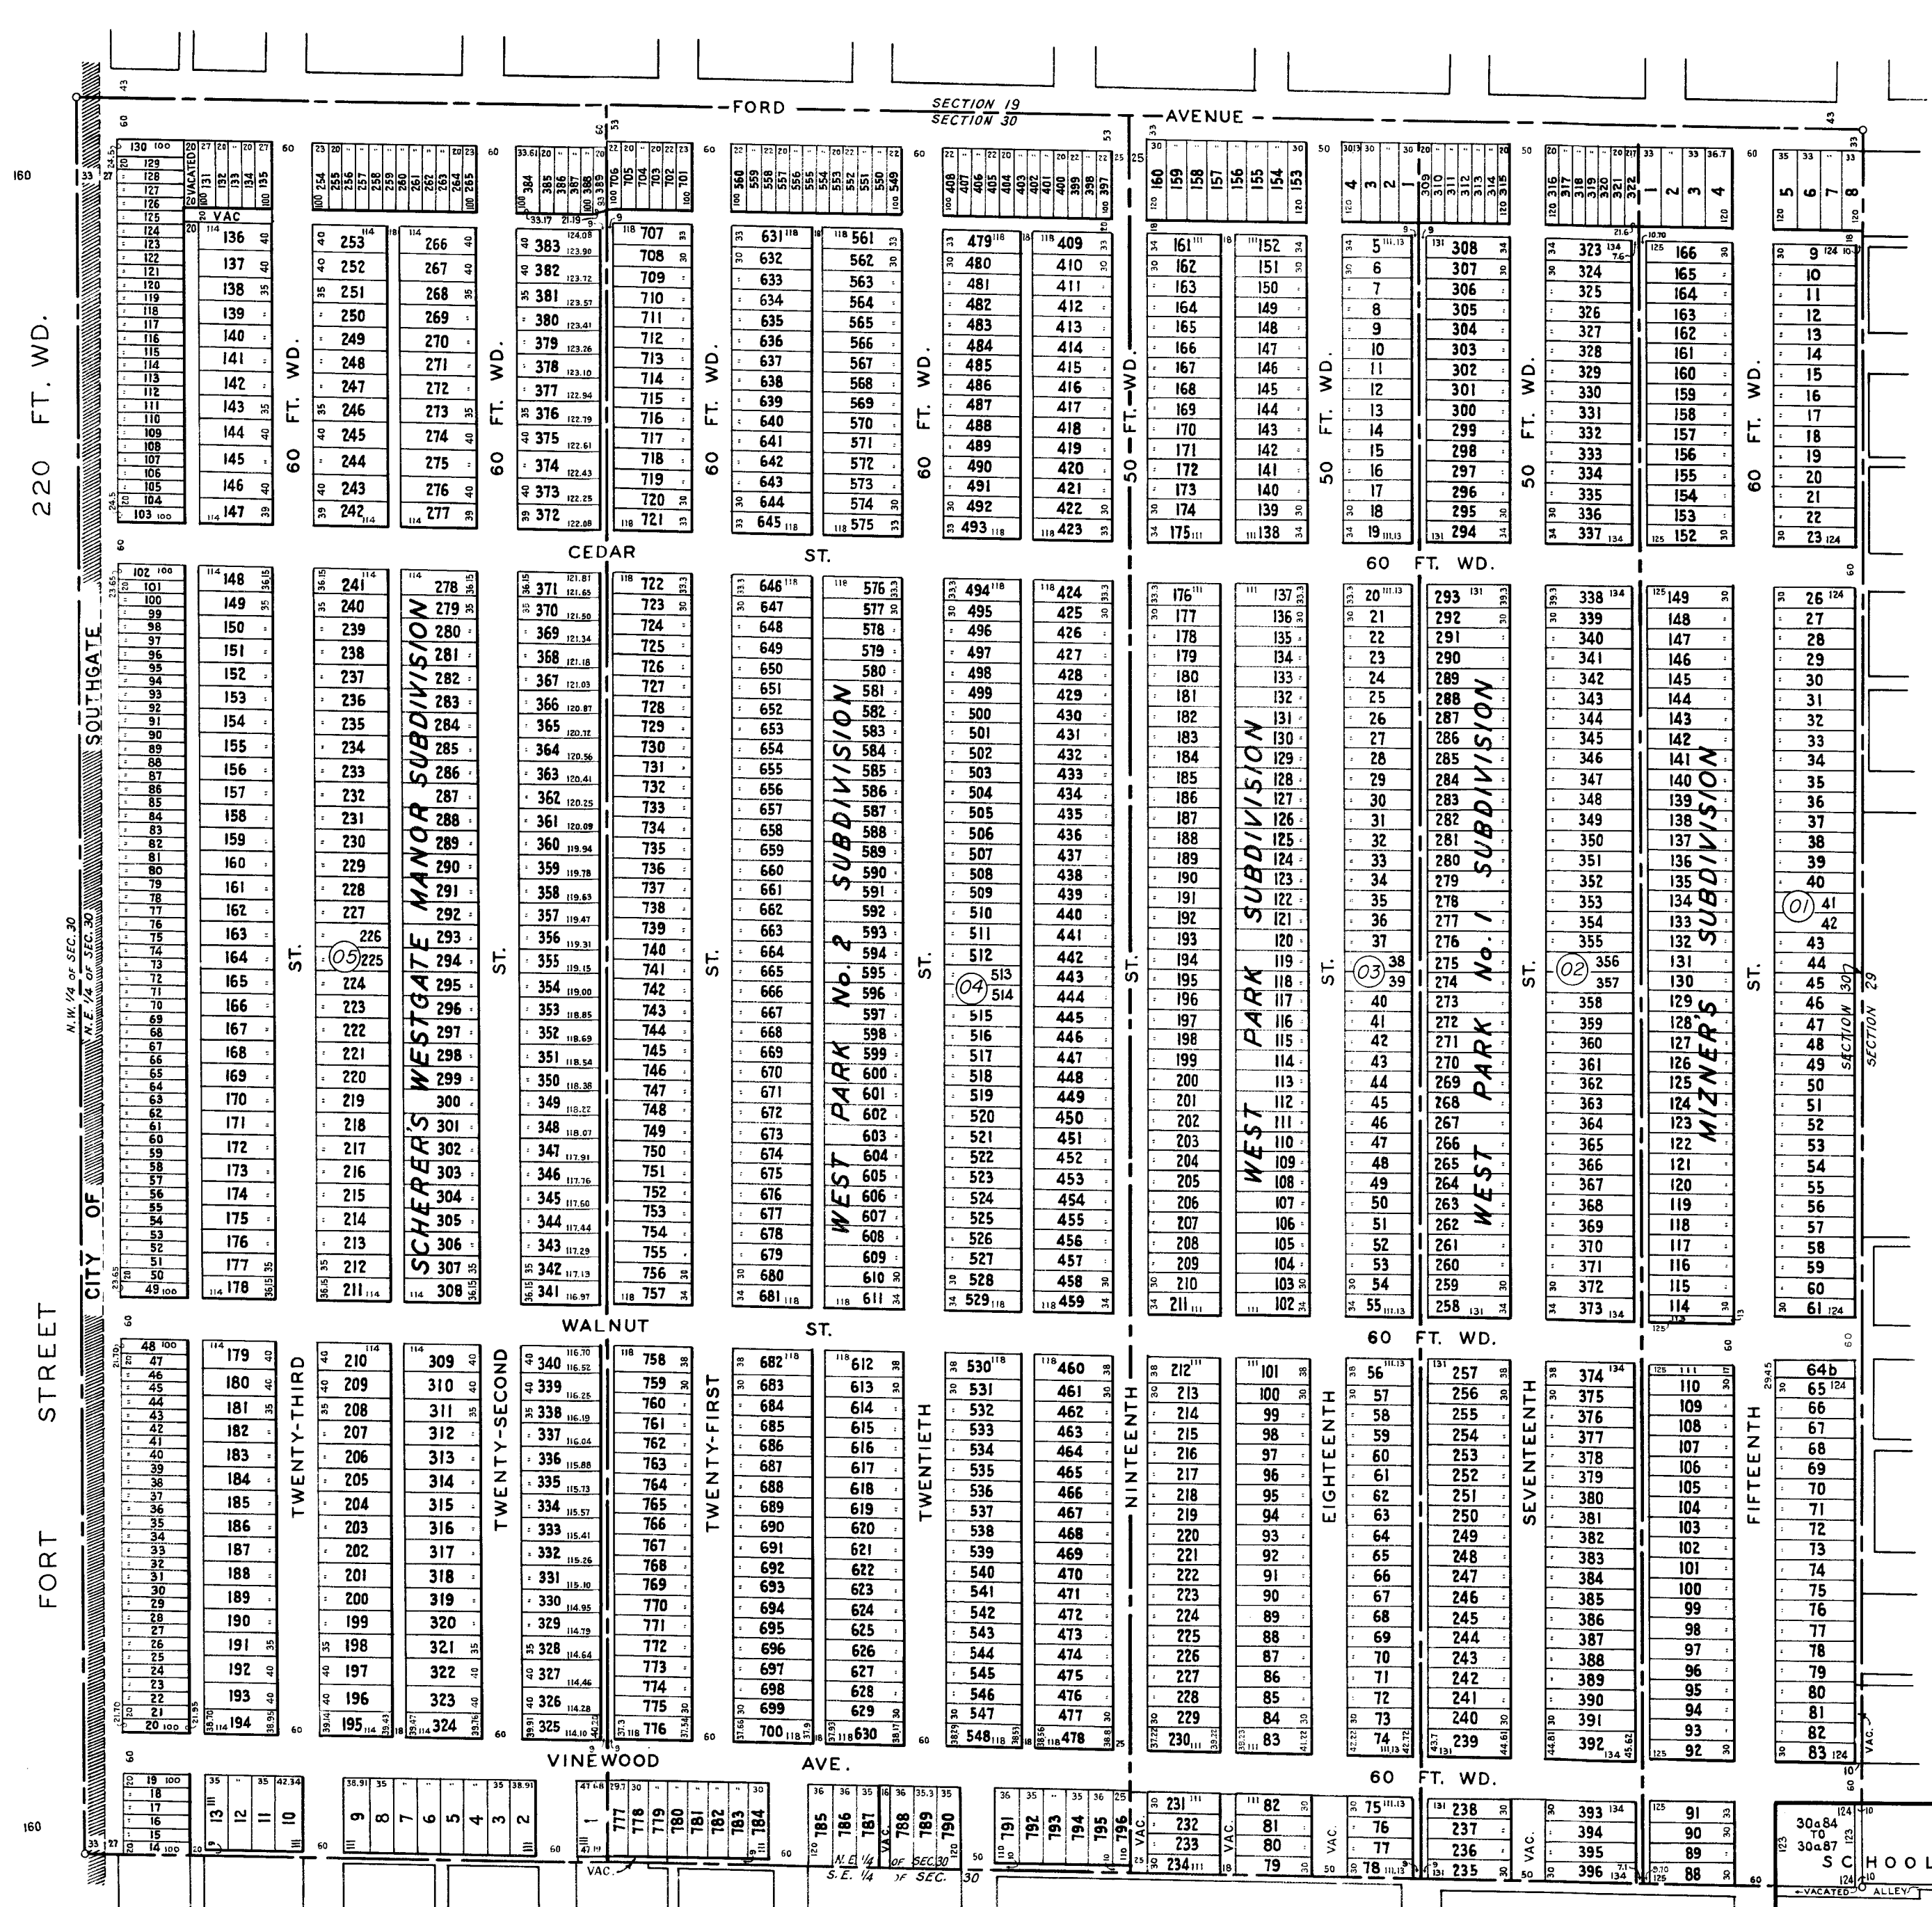


N.E. 1/4 SECTION 30
CITY OF WYANDOTTE
 T. 3 S. R. 11 E.
 WAYNE COUNTY, MICHIGAN


SCALE 1 INCH = 250 FEET

**DEPARTMENT of MANAGEMENT and BUDGET
 ASSESSMENT and EQUALIZATION DIVISION**

© 1990 COUNTY OF WAYNE, STATE OF MICHIGAN

ALL RIGHTS RESERVED. NO PART OF THIS MAP MAY BE REPRODUCED OR TRANSMITTED IN ANY FORM OR BY ANY MEANS, WITHOUT PERMISSION IN WRITING, FROM THE COPYRIGHT OWNER. COPYRIGHT INFRINGERS WILL BE PROSECUTED TO THE FULL EXTENT ALLOWABLE BY LAW, UNDER THE FEDERAL COPYRIGHT STATUTE, 17 U.S.C. 101, ET AL.

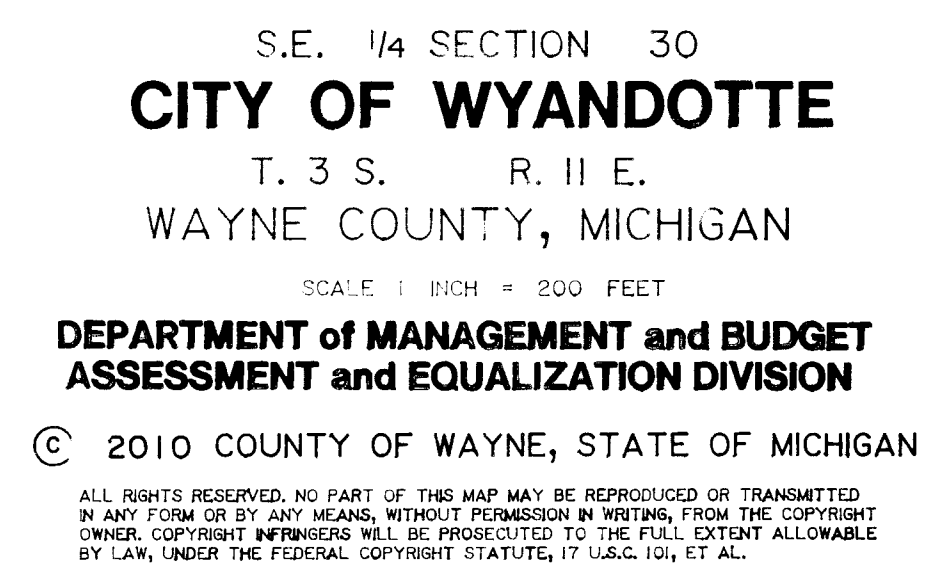

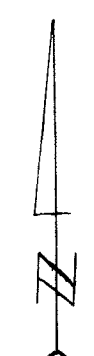

N.E. 1/4 SECTION 31
CITY OF WYANDOTTE
 T. 3 S. R. 11 E.
 WAYNE COUNTY, MICHIGAN
 SCALE 1 INCH = 200 FEET
**DEPARTMENT of MANAGEMENT and BUDGET
 ASSESSMENT and EQUALIZATION DIVISION**
 © 1992 COUNTY OF WAYNE, STATE OF MICHIGAN
 ALL RIGHTS RESERVED. NO PART OF THIS MAP MAY BE REPRODUCED OR TRANSMITTED
 IN ANY FORM OR BY ANY MEANS, WITHOUT PERMISSION IN WRITING, FROM THE COPYRIGHT
 OWNER. COPYRIGHT HOLDERS WILL BE PROSECUTED TO THE FULL EXTENT ALLOWABLE
 BY LAW UNDER THE FEDERAL COPYRIGHT STATUTE, 17 U.S.C. 101, ET AL.



S.E. 1/4 SECTION 31
CITY OF WYANDOTTE
 T. 3 S. R. 11 E.
 WAYNE COUNTY, MICHIGAN
 SCALE 1 INCH = 200 FEET
**DEPARTMENT of MANAGEMENT and BUDGET
 ASSESSMENT and EQUALIZATION DIVISION**
 © 1996 COUNTY OF WAYNE, STATE OF MICHIGAN
 ALL RIGHTS RESERVED. NO PART OF THIS MAP MAY BE REPRODUCED OR TRANSMITTED
 IN ANY FORM OR BY ANY MEANS, WITHOUT PERMISSION IN WRITING, FROM THE COPYRIGHT
 OWNER. COPYRIGHT INFRINGERS WILL BE PROSECUTED TO THE FULL EXTENT ALLOWABLE
 BY LAW. UNDER THE FEDERAL COPYRIGHT ACT, 17 USC 101, ET AL.

Date
 Drawn by
 Checked by
 Approved by
 Revised

Abrams

7-19-77

4-8-80
 2-26-81
 7-8-83
 7-11-88
 10-31-89
 9-7-90
 7-2-91
 6-8-92
 8-15-94
 6-10-96
 3-27-98
 4-24-00
 2-14-05
 5-5-10




N. E. ¼ FRAC. SEC. 32
 AND W. PART FRAC. SEC. 33
CITY OF WYANDOTTE
 T. 3 S. R. 11 E.
 WAYNE COUNTY, MICHIGAN.

SCALE 1 INCH = 200 FEET

DEPARTMENT of MANAGEMENT and BUDGET
 ASSESSMENT and EQUALIZATION DIVISION

© 2010 COUNTY OF WAYNE, STATE OF MICHIGAN

ALL RIGHTS RESERVED. NO PART OF THIS MAP MAY BE REPRODUCED OR TRANSMITTED IN ANY FORM OR BY ANY MEANS, WITHOUT PERMISSION IN WRITING, FROM THE COPYRIGHT OWNER. COPYRIGHT INFRINGERS WILL BE PROSECUTED TO THE FULL EXTENT ALLOWABLE BY LAW, UNDER THE FEDERAL COPYRIGHT STATUTE, 17 U.S.C. 101, ET AL.

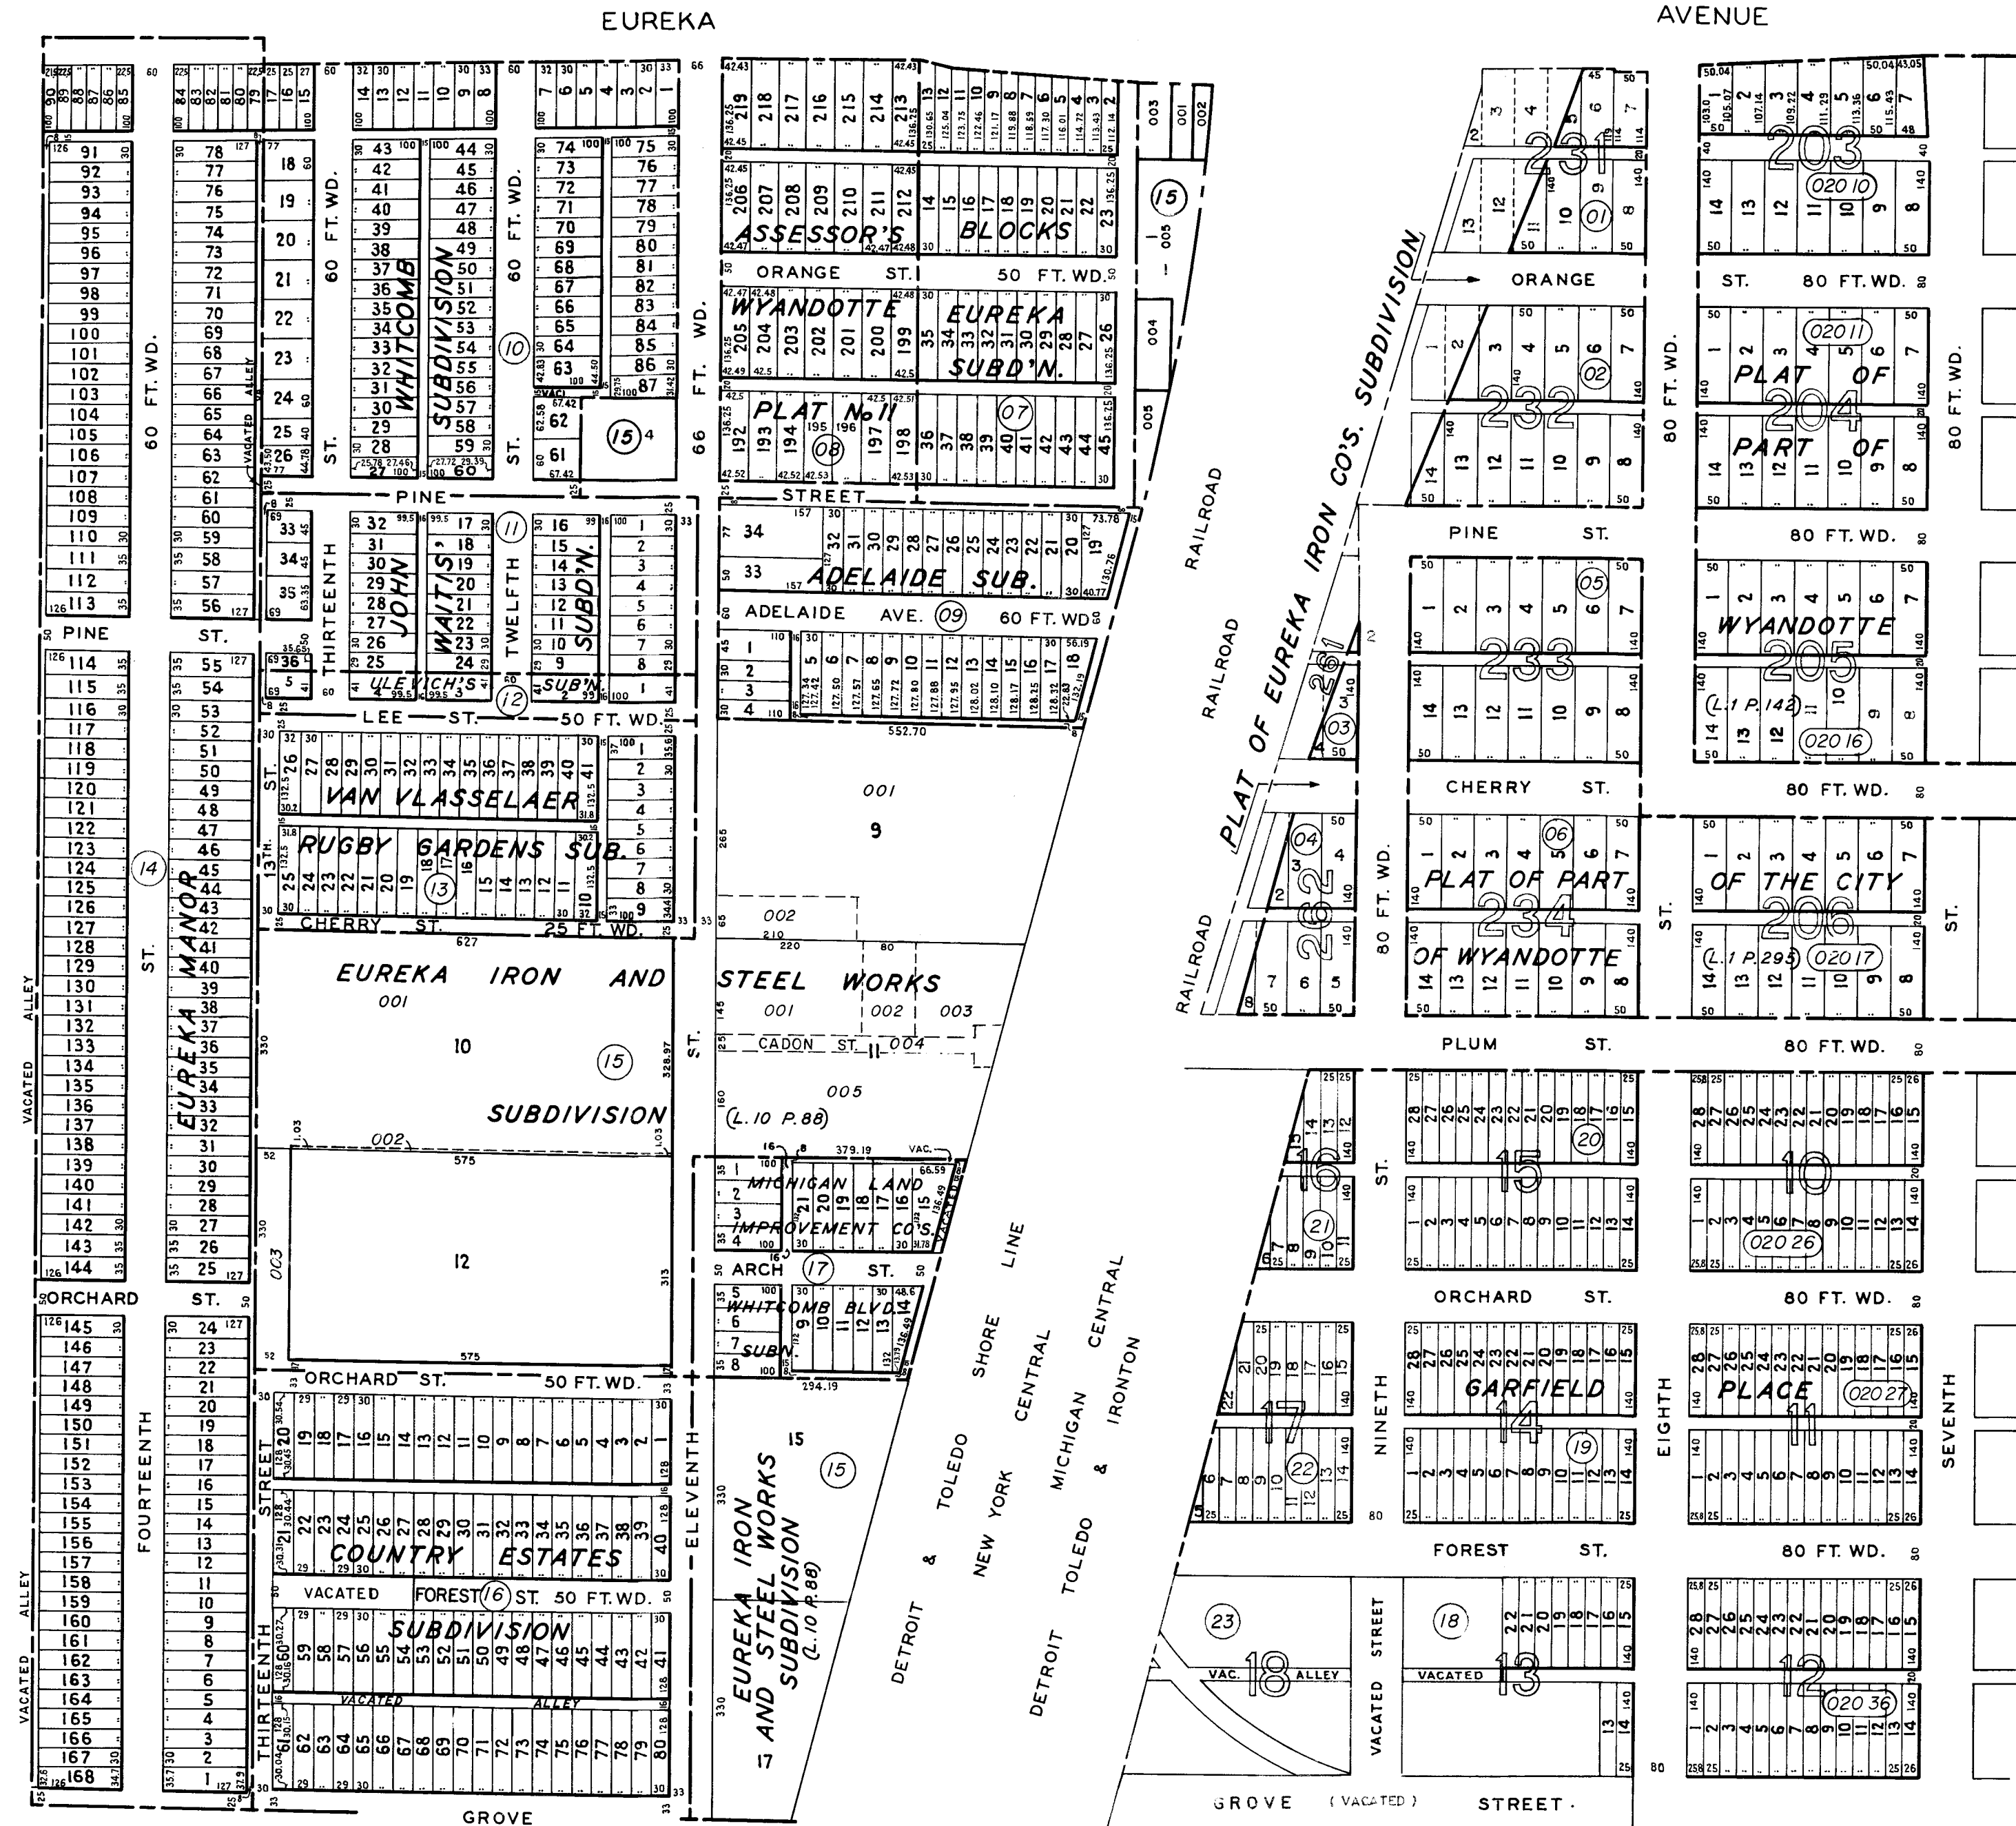

Date
 Drawn by
 Checked by
 Approved by
 Revised

Abrams

7-19-77
 5-31-78
 5-2-79
 2-26-81
 7-8-83
 4-13-84
 8-3-84
 5-15-86

9-7-90
 5-26-93
 2-7-05

N.W. ¼ FRAC. SEC. 32
CITY OF WYANDOTTE
 T. 3 S. R. 11 E.
 WAYNE COUNTY, MICHIGAN

SCALE 1 INCH = 200 FEET

**DEPARTMENT of MANAGEMENT and BUDGET
 ASSESSMENT and EQUALIZATION DIVISION**

© 2005 COUNTY OF WAYNE, STATE OF MICHIGAN



ALL RIGHTS RESERVED. NO PART OF THIS MAP MAY BE REPRODUCED OR TRANSMITTED IN ANY FORM OR BY ANY MEANS, WITHOUT PERMISSION IN WRITING, FROM THE COPYRIGHT OWNER. COPYRIGHT INFRINGEMENTS WILL BE PROSECUTED TO THE FULL EXTENT ALLOWABLE BY LAW, UNDER THE FEDERAL COPYRIGHT STATUTE, 17 U.S.C. 101, ET AL.


DETROIT RIVER LAND CO'S
SUBDIVISION No. 1

21

te _____
 awn by _____
 ecked by _____
 proved by _____
 vided _____
 7-19-77
 5-31-78
 5-6-80
 7-8-83
 4-24-85
 5-15-86
 5-28-87
 9-7-90
 10-10-91
 6-9-92
 5-26-93
 8-15-94
 7-25-97
 2-10-05

23

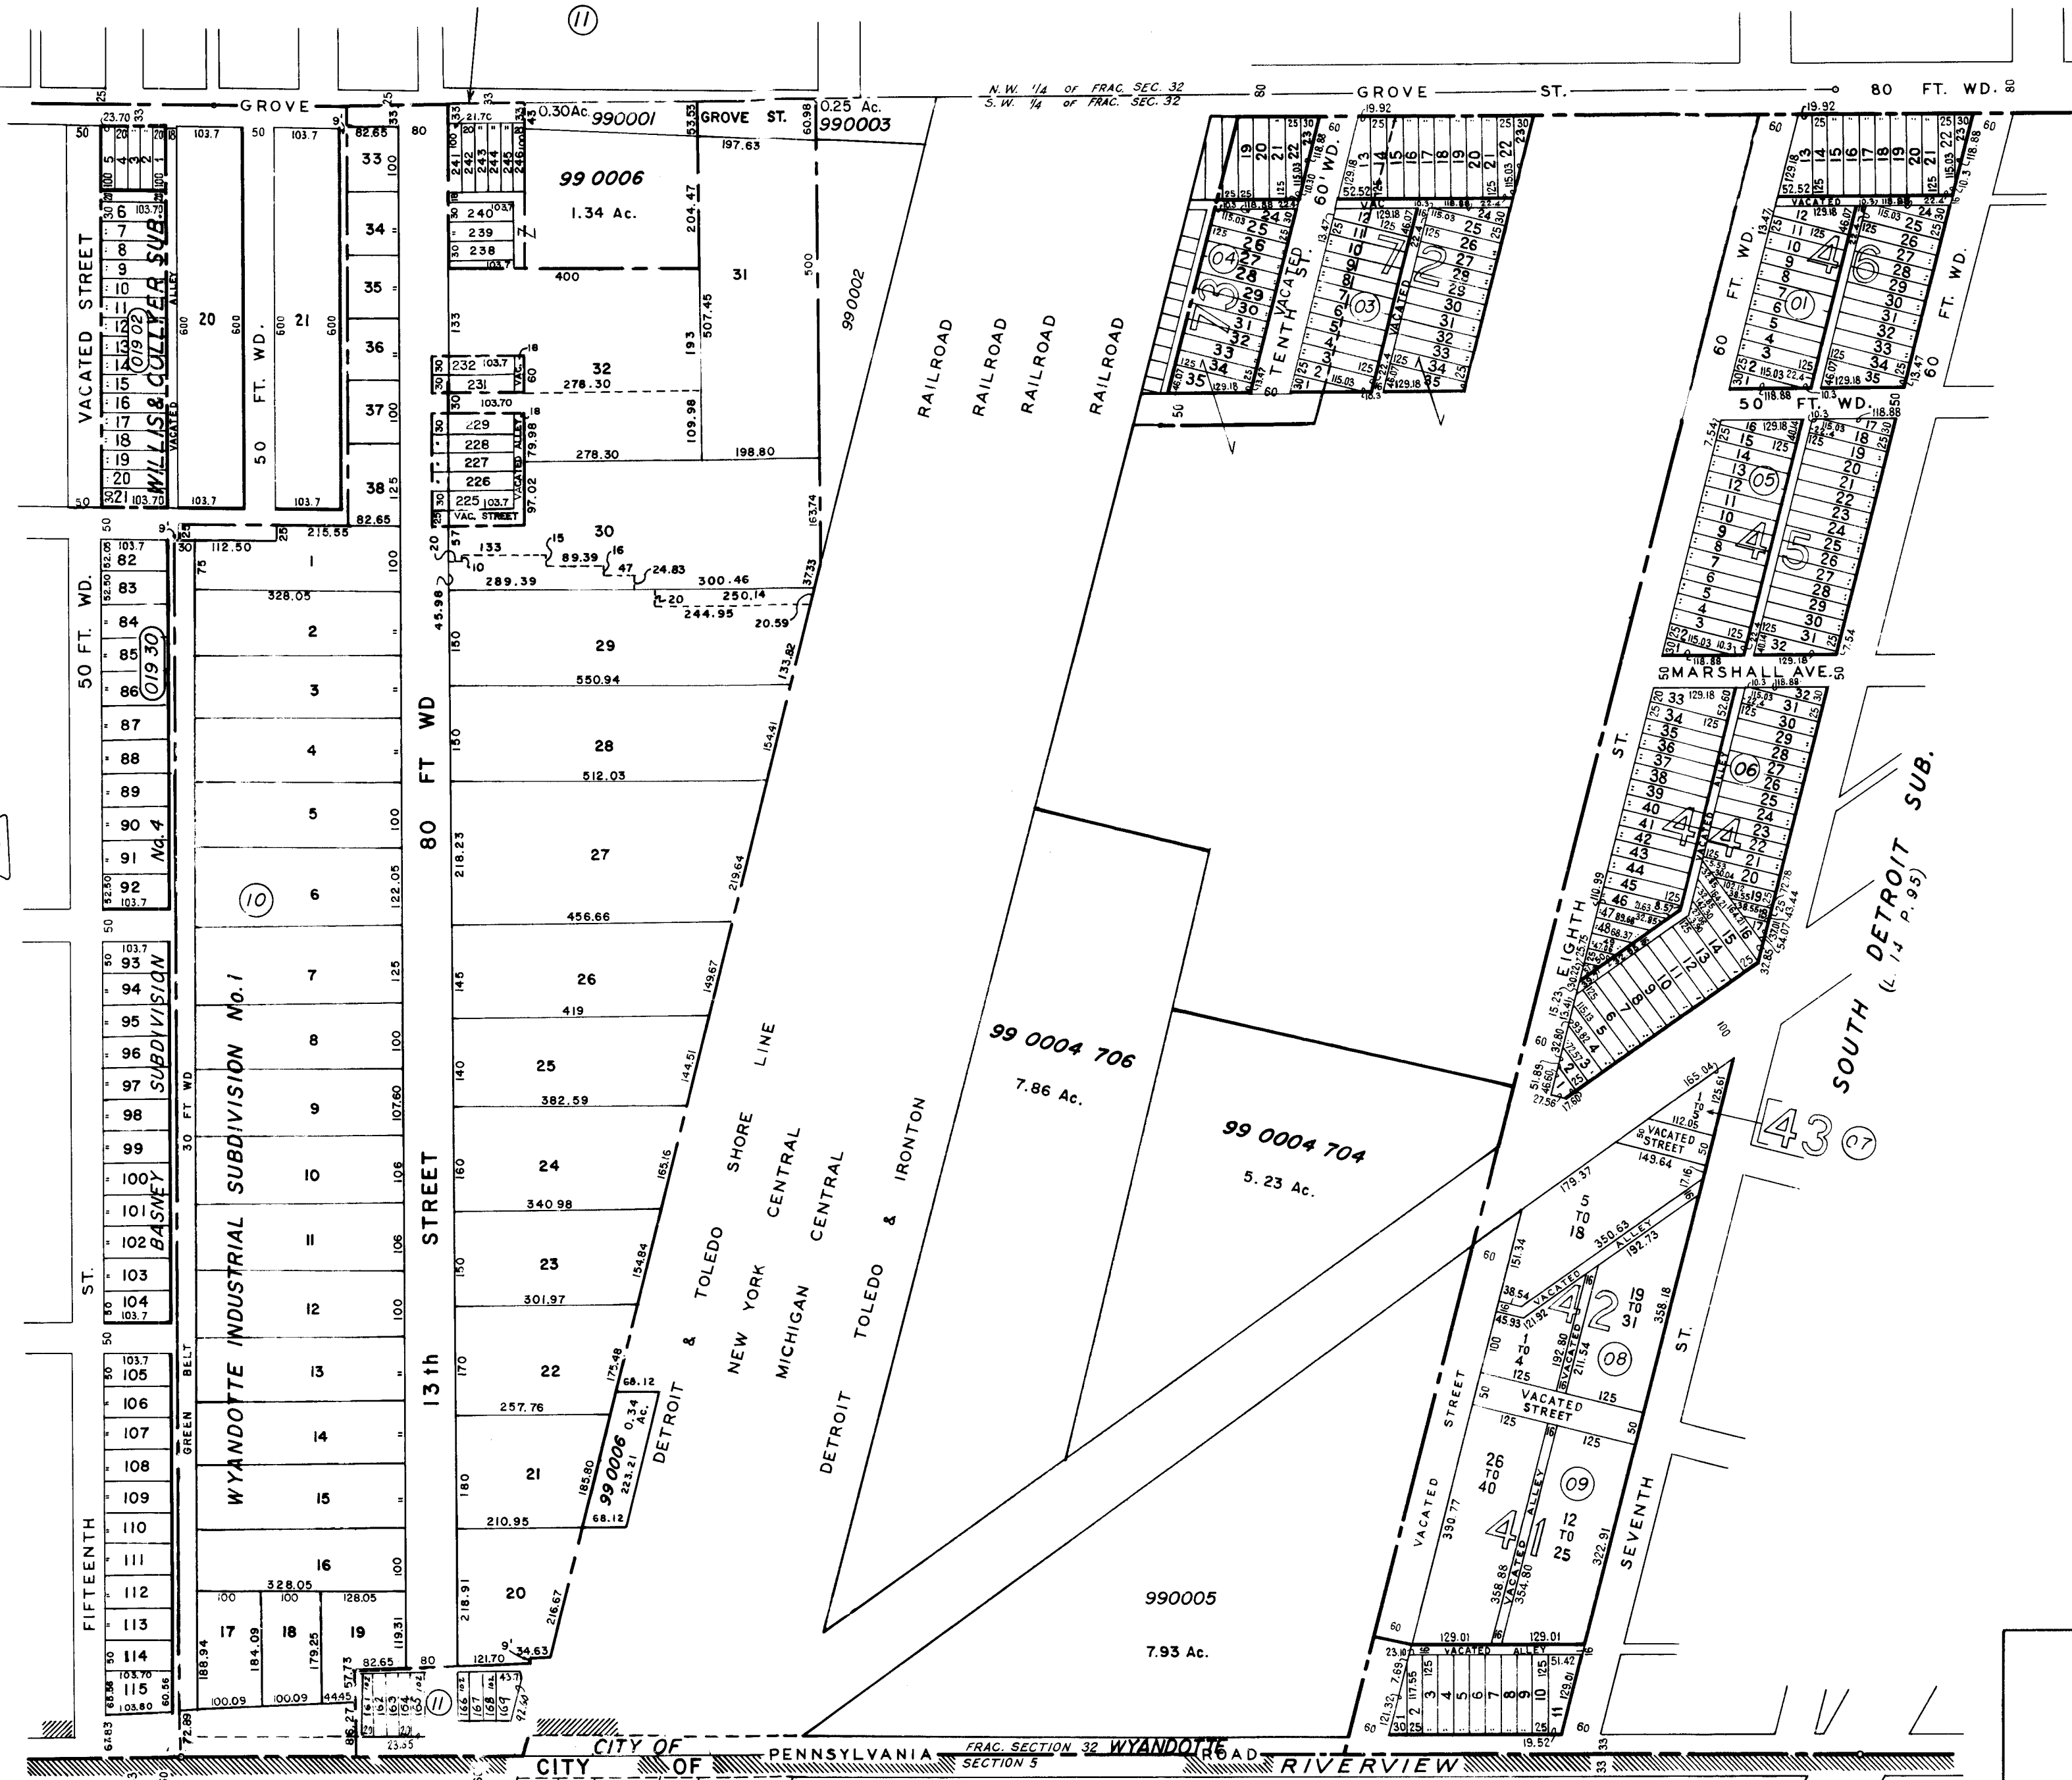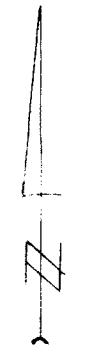

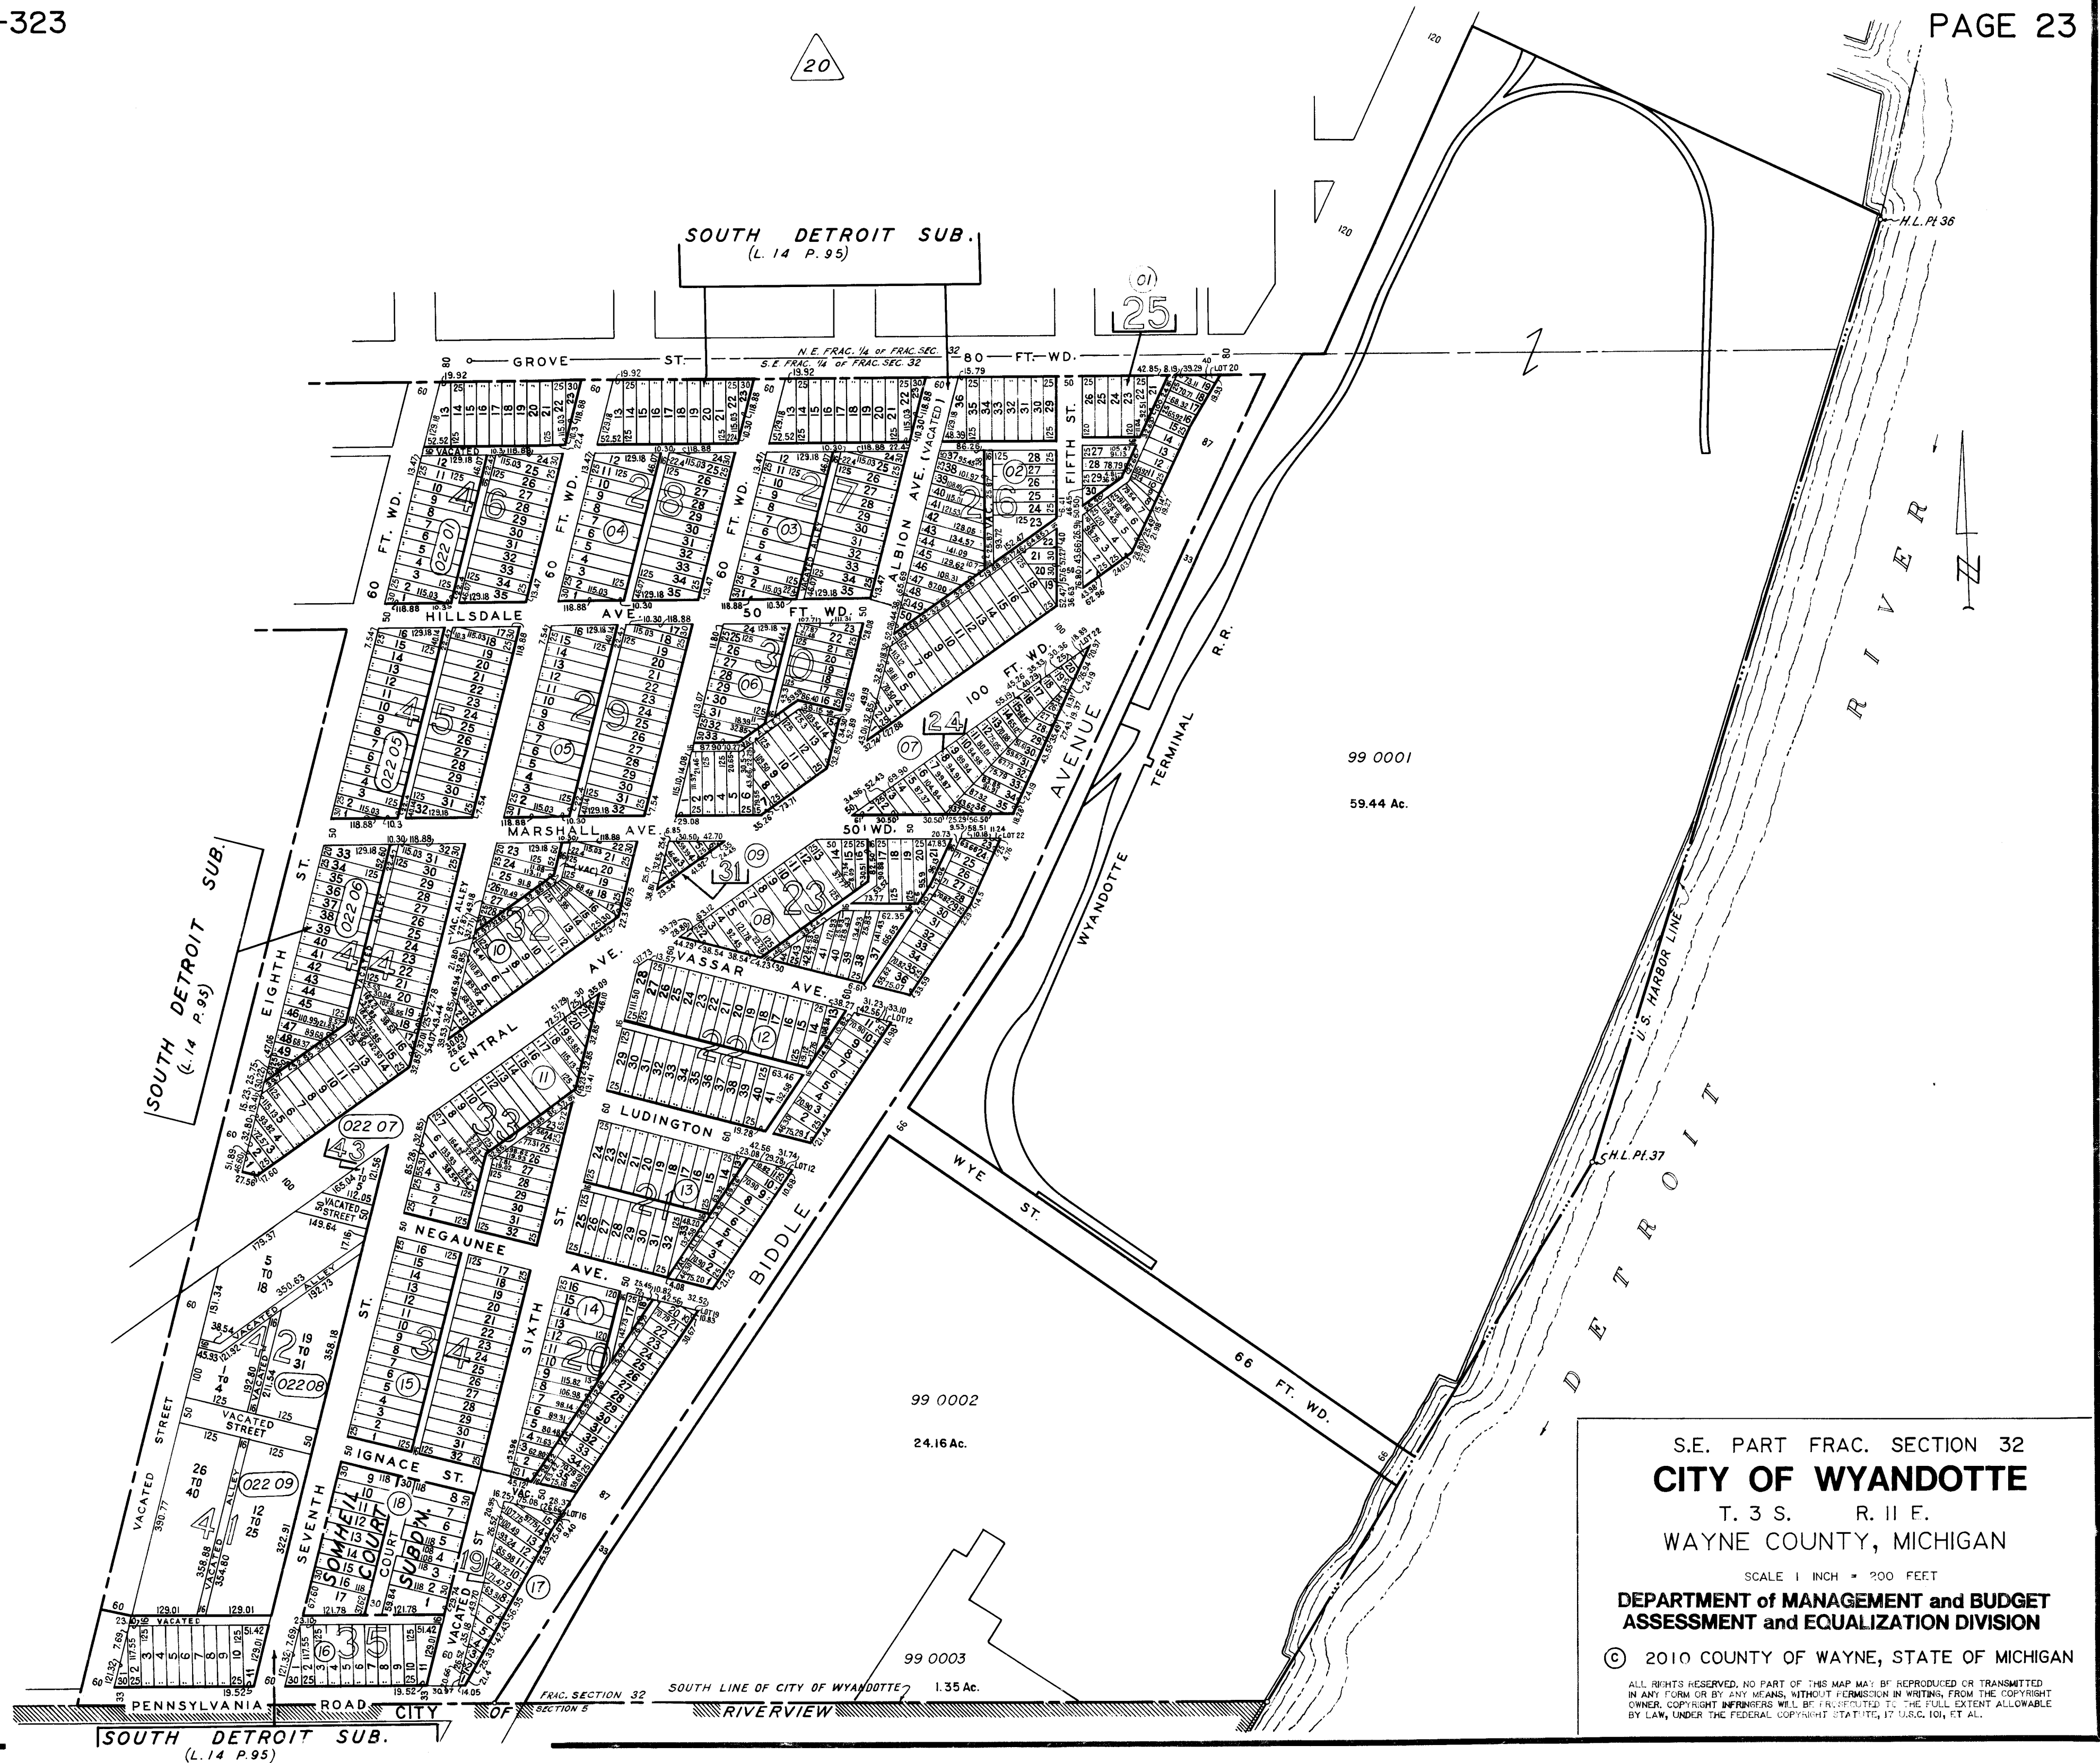

CITY OF WYANDOTTE

SUBDIVISION INDEX

SUBDIVISION	Liber Page	Map Page	E.D.P. No.	SUBDIVISION	Liber Page	Map Page	E.D.P. No.
A. J. KASH SUB	74-86	17	12	BLOCKS EUREKA SUB	58-33	21	07
A. LOUIS O'CONNORS BUSINESS CENTER SUB	62-4	5	05	CAMBRIDGE VILLAS COND.	40533-102 to 147	12	19
ABBOTT AND BEYMER'S SUB	30-79	1	07	BRAND'S SUB	37-76	19	21
ABBOTT AND BEYMER'S ECORSE HEIGHTS SUB	42-94	3	02	CAMBRIDGE COMMONS COND.	40627-97 to 153	12	20
ADELAIDE SUB	33-48	21	09	CENTRAL PLACE SUB, BLOCK 148	21-72	15	17
ALT'S SUB	56-63	19	24	CENTRAL PLACE SUB, BLOCK 149	21-72	15	20
AMENDEDED PLAT OF ASSESSOR'S WYANDOTTE PLAT NO. 10	70-29	4	31	CENTRAL PLACE SUB, BLOCK 173	21-72	15	18
ANN SUB	47-76	4	20	CENTRAL PLACE SUB, BLOCK 174	21-72	15	19
ANTOINE LABADIE'S SUB	31-11	7	03				
ASSESSOR'S EUREKA ROAD SUB NO. 2	65-26	17	10	CHARLES H. BLOCK SUB	50-70	14	13
				CHARLES H. RIOPELLE SUB NO. 1	39-50	4	05
ASSESSOR'S WYANDOTTE PLAT NO. 1	65-27	10	01				
ASSESSOR'S WYANDOTTE PLAT NO. 2	65-28	17	02	CISLO SUB	50-57	14	05
ASSESSOR'S WYANDOTTE PLAT NO. 3	65-29	14	11	CORRECTED PLAT OF BLOCKS 19, 20, 30 AND 31, BLOCK 19	1-297	11	01
ASSESSOR'S WYANDOTTE PLAT NO. 4	65-31	4	08	CORRECTED PLAT OF BLOCKS 19, 20, 30 AND 31, BLOCK 20	1-297	11	04
ASSESSOR'S WYANDOTTE PLAT NO. 5	65-32	4	11	CORRECTED PLAT OF BLOCKS 19, 20, 30 AND 31, BLOCK 30	1-297	11	02
ASSESSOR'S WYANDOTTE PLAT NO. 6	65-33	4	19	CORRECTED PLAT OF BLOCKS 19, 20, 30 AND 31, BLOCK 31	1-297	11	03
ASSESSOR'S WYANDOTTE PLAT NO. 7	65-34	4	19				
ASSESSOR'S WYANDOTTE PLAT NO. 8	65-35	4	01	COUNTRY ESTATES SUB	32-28	21	16
ASSESSOR'S WYANDOTTE PLAT NO. 9	65-36	4	02	CUNNINGHAM - TOBIAS CO GODDARD PARK SUB	39-55	4	26
ASSESSOR'S WYANDOTTE PLAT NO. 11	65-38	21	09	CZARNY AND KORCZYK'S SUB	37-78	19	09
ASSESSOR'S WYANDOTTE PLAT NO. 12	69-65	17	08	DEBO'S SUB	13-8	14	06
ASSESSOR'S WYANDOTTE PLAT NO. 13	71-25	7	05	DEBO'S SUB, BLOCK A	17-76	14	07
			11	DEBO'S SUB, BLOCK B	17-76	14	08
				DEBO'S SUB, BLOCK C	17-76	14	09
BAISLEY PARK SUB	31-28	17	13				
BAISLEY PARK SUB NO. 1	43-34	17	03	DEBO'S SUB, PART OF SW 1/4 AND NW FRAC 1/4 SEC 20	22-81	5	04
				DETROIT RIVER LAND CO'S SUB	33-88	19	01
BASNEY SUB	76-58	19	12	DETROIT RIVER LAND CO'S SUB NO. 1	37-24	22	11
BASNEY SUB NO. 2	76-85	19	29				
BASNEY SUB NO. 3	77-100	19	13	DEWEY PLACE SUB, BLOCK 1	21-59	17	15
BASNEY SUB NO. 4	78-62	19	30	DEWEY PLACE SUB, BLOCK 2	21-59	17	14
BAUMEY ESTATE SUB	39-10	4	17	EBERT'S FORD CITY SUB	33-55	6	08
BAUMLER'S SUB	21-74	13	12	ELECTRIC BLVD SUB	47-91	5	03
BELMONT SUB	43-12	3	07	ELECTRIC HIGHWAY PARK SUB	46-18	6	06
BIDDLE HOUSE COND	18477-4 to 37	20	37	ELMER LE BLANC SUB	50-58	4	12
BIDDLE SUB	17-39	7	06	EMMON'S ORCHARD SUB	38-30	1	04
BISHOPS SUB	25-53	14	01	EUREKA ESTATES SUB	41-84	17	04

Date 6-24-96
Drawn by Jodwiga Grabski
Checked by
Approved by
Revised 2-22-2005

CITY OF WYANDOTTE

SUBDIVISION INDEX

SUBDIVISION	Liber Page	Map Page	E.D.P. No.
EUREKA HIGHLANDS RE-SUB	41-30	18	09
EUREKA HIGHLANDS NO. 1 RE-SUB	42-59	18	03
EUREKA HIGHLANDS NO. 2 RE-SUB	42-60	18	05
EUREKA IRON AND STEEL WORKS SUB, BLOCK 143	16-14	15	05
EUREKA IRON AND STEEL WORKS SUB, BLOCK 144	16-14	15	06
EUREKA IRON AND STEEL WORKS SUB, BLOCK 145	16-14	15	07
EUREKA IRON AND STEEL WORKS SUB, BLOCK 169	16-14	15	09
EUREKA IRON AND STEEL WORKS SUB, BLOCK 170	16-14	15	08
EUREKA IRON AND STEEL WORKS SUB, PART OF SEC 29	7-94	13,14	013-06
EUREKA IRON AND STEEL WORKS SUB, PART OF SEC 32	10-88	21	15
EUREKA IRON AND STEEL WORKS RE-SUB	22-49	11	15
EUREKA MANOR SUB	41-24	21	14
EVERTS SUB	59-62	19	07
FIRST WOOD SUB	63-36	17	11
FORD CENTRE SUB	38-10	5	07
FORD CITY HEIGHTS SUB	37-97	5	01
FORD CITY PARK SUB	34-94	4	16
FORD ESTATES SUB	41-34	6	07
FORD MANOR SUB	38-45	4	02
FORD MANOR NO. 1 SUB	38-52	4	06
FORDNEY'S SUB	21-26	7	08
FRANCK SUB	57-99	19	28
G. F. BENNETT'S BOULEVARD PARK SUB	46-97	6	05
G. F. BENNETT'S BOULEVARD PARK SUB NO. 1	56-67	6	03
G. F. BENNETT'S GODDARD ROAD SUB	40-20	4	24
GARFIELD PLACE SUB, BLOCK A	14-80	20	32
GARFIELD PLACE SUB, BLOCK 1	14-80	20	31
GARFIELD PLACE SUB, BLOCK 2	14-80	20	33
GARFIELD PLACE SUB, BLOCK 3	14-80	20	30
GARFIELD PLACE SUB, BLOCK 4	14-80	20	24
GARFIELD PLACE SUB, BLOCK 5	14-80	20	29
GARFIELD PLACE SUB, BLOCK 6	14-80	20	34
GARFIELD PLACE SUB, BLOCK 7	14-80	20	35
GARFIELD PLACE SUB, BLOCK 8	14-80	20	28
GARFIELD PLACE SUB, BLOCK 9	14-80	20	25
GARFIELD PLACE SUB, BLOCK 10	14-80	20	26
GARFIELD PLACE SUB, BLOCK 11	14-80	20	27
GARFIELD PLACE SUB, BLOCK 12	14-80	20	36
GARFIELD PLACE SUB, BLOCK 13	14-80	21	18
GARFIELD PLACE SUB, BLOCK 14	14-80	21	14
GARFIELD PLACE SUB, BLOCK 15	14-80	21	20
GARFIELD PLACE SUB, BLOCK 16	14-80	21	21
GARFIELD PLACE SUB, BLOCK 17	14-80	21	22
GARFIELD PLACE SUB, BLOCK 18	14-80	21	23

SUBDIVISION	Liber Page	Map Page	E.D.P. No.
GARTNER'S SUB	23-12	7	09
GEO. PERRY'S SUB	25-27	4	10
GOHL PARK SUB	62-21	6	04
GOLF SHORE VILLAGE TOWNHOMES COND.	38840-1 to 72	20	44
GRAND CROSS SUB, BLOCK 76	21-44	12	01
GRAND CROSS SUB, BLOCK 77	21-44	12	02
GRAND CROSS SUB, BLOCK 78	21-44	12	03
HARBOR VIEW SUB	61-57	3	04
HART AVE RE-SUB NO. 2	41-74	17	08
HATTIE R. KNAPP'S SUB	22-1	12	17
HENRY SCHMIDT'S SUB	51-3	17	01
HERITAGE HARBOUR COND	34385-551 to 574	20	42
HUDSON'S SUB	22-23	7	04
HUGO SUB	81-36	19	25
HURST AND POST'S SUB, BLOCK 280	1-298	14	14
HURST AND POST'S SUB, BLOCK 281	1-298	14	19
HURST AND POST'S SUB, BLOCK 282	1-298	14	20
HURST AND POST'S SUB, BLOCK 283	1-298	14	25
HURST AND POST'S SUB, BLOCK 284	1-298	14	26
HURST AND POST'S SUB, BLOCK 285	1-298	14	31
HURST AND POST'S SUB, BLOCK 286	1-298	14	32
HURST AND POST'S SUB, BLOCK 308	1-298	14	15
HURST AND POST'S SUB, BLOCK 309	1-298	14	18
HURST AND POST'S SUB, BLOCK 310	1-298	14	21
HURST AND POST'S SUB, BLOCK 311	1-298	14	24
HURST AND POST'S SUB, BLOCK 312	1-298	14	27
HURST AND POST'S SUB, BLOCK 313	1-298	14	30
HURST AND POST'S SUB, BLOCK 314	1-298	14	33
HURST AND POST'S SUB, BLOCK 336	1-298	14	16
HURST AND POST'S SUB, BLOCK 337	1-298	14	17
HURST AND POST'S SUB, BLOCK 338	1-298	14	22
HURST AND POST'S SUB, BLOCK 339	1-298	14	23
HURST AND POST'S SUB, BLOCK 340	1-298	14	28
HURST AND POST'S SUB, BLOCK 341	1-298	14	29
HURST AND POST'S SUB, BLOCK 342	1-298	14	34
I. WITKOWSKI SUB	40-23	4	14
IRA J. KREGER URBAN RENWAL PLAT	90-83,84	20	01
J. J. PERREN'S SUB	21-88	3	01
J. M. WELCH'S SUB	21-46	13	01
JOHN M. WELCH'S NURSERY PARK ADD'N	28-54	18	08
JOHN M. WELCH'S NURSERY PARK SUB	28-55	18	04
JOHN P. CLARK'S SUB	1-106	7	01
JOHN P. HEHL'S SUB	35-15	14	12
JOHN WAITIS SUB	50-99	21	11
KALASH ESTATES SUB	85-45	17	06
KALT BROTHERS SUB	71-81	6	09
KALT BROTHERS SUB NO. 2	73-83	19	17
KALT BROTHERS SUB NO. 3	74-88	19	16

Date 6-24-96
Drawn by Judwiga Grabski
Checked by
Approved by
Revised 3 - 27 - 98
4 - 24 - 00
2 - 22 - 05

CITY OF WYANDOTTE

SUBDIVISION INDEX

SUBDIVISION	Liber Page	Map Page	E.D.P. No.
KELSO SUB	56-64	19	23
KILLBUCK SUB	29-57	13	08
KINGSLEY PARK SUB	38-22	4	25
KLETT'S SUB	37-64	19	10
KOPACKA'S SUB	70-92	3	06
KURZATKOWSKI'S SUB	54-28	13	03
L. F. KNOWLE'S FORT ST RE-SUB	43-69	17	07
LABADIE'S SUB, BLOCK 1	21-49	4	28
LABADIE'S SUB, BLOCK 2	21-49	4	29
LABADIE'S SUB, BLOCK 3	21-49	4	30
LABADIE AND REAUME'S SUB, BLOCK 1	17-67	4	03
LABADIE AND REAUME'S SUB, BLOCK 2	17-67	4	04
LABADIE COMMONS COND	25951-321 to 329	4	32
LABADIE PARK NEIGHBORHOOD COND	43541-155 to 210	4	33
LAWRENCE SUB	18-20	13	17
LINDEN PARK SUB	19-22	13	05
LITTLE GEM SUB	42-45	18	07
LOUIS BERTSCHINGER'S SUB	57-86	3	03
LYNCH AND STEFFES SUB OF LOT NO. 6	21-60	13	15
LYNCH AND STEFFES SUB OF PART OF LOT 7	22-44	13	16
MAX SERLIN SUB	75-95	19	08
MAX SERLIN SUB NO. 2	77-78	19	22
MICHIGAN LAND IMPROVEMENT CO'S WHITCOMB BLVD SUB	37-98	21	17
MIXTER SMITH SUB	84-17	13	27
MIXTER SMITH SUB NO. 2	84-48	4	21
MIZNER'S SUB	20-47	16	01
MOE'S SUB, E'LY	24-84	13	18
MOE'S SUB, W'LY	24-9	13	19
MOLLNO'S SUB	54-69	13	11
MONTIE'S GODDARD AVE SUB	41-85	5	02
MOORE'S SUB	25-9	13	20
MULBERRY PLACE COND.	28606-568 to 632	12	18
NIELSON'S SUB	37-77	19	18
NOAH LEBLANC'S BIDDLE AVE SUB	56-87	4	15

SUBDIVISION	Liber Page	Map Page	E.D.P. No.
NORTH SHORE LANDING COND	25328-256 to 342	1	08
NORTHSIDE SUB, BLOCK 94	22-45	12	04
NORTHSIDE SUB, BLOCK 95	22-45	12	05
NORTHSIDE SUB, BLOCK 96	22-45	12	06
NORTHSIDE SUB, BLOCK 97	22-45	12	07
NORTHSIDE SUB, BLOCK 117	22-45	12	08
NORTHSIDE SUB, BLOCK 118	22-45	12	09
OHIO SUB	48-58	5	06
OLD HOMESTEAD SUB NO. 2	49-55	17	09
PART OF WYANDOTTE IN THE TWP OF ECORSE, BLOCK 16	1-57	10	11
PART OF WYANDOTTE IN THE TWP OF ECORSE, BLOCK 25	1-57	10	10
PART OF WYANDOTTE IN THE TWP OF ECORSE, BLOCK 51	1-57	10	09
PART OF WYANDOTTE IN THE TWP OF ECORSE, BLOCK 102	1-56	15	22
PART OF WYANDOTTE IN THE TWP OF ECORSE, BLOCK 103	1-56	15	25
PART OF WYANDOTTE IN THE TWP OF ECORSE, BLOCK 104	1-56	15	26
PART OF WYANDOTTE IN THE TWP OF ECORSE, BLOCK 105	1-56	15	25
PART OF WYANDOTTE IN THE TWP OF ECORSE, BLOCK 106	1-56	15	30
PART OF WYANDOTTE IN THE TWP OF ECORSE, BLOCK 107	1-56	20	02
PART OF WYANDOTTE IN THE TWP OF ECORSE, BLOCK 108	1-56	20	05
PART OF WYANDOTTE IN THE TWP OF ECORSE, BLOCK 109	1-56	20	06
PART OF WYANDOTTE IN THE TWP OF ECORSE, BLOCK 123	1-56	15	23
PART OF WYANDOTTE IN THE TWP OF ECORSE, BLOCK 124	1-56	15	24
PART OF WYANDOTTE IN THE TWP OF ECORSE, BLOCK 125	1-56	15	27
PART OF WYANDOTTE IN THE TWP OF ECORSE, BLOCK 126	1-56	15	28
PART OF WYANDOTTE IN THE TWP OF ECORSE, BLOCK 127	1-56	15	31
PART OF WYANDOTTE IN THE TWP OF ECORSE, BLOCK 128	1-56	20	03
PART OF WYANDOTTE IN THE TWP OF ECORSE, BLOCK 129	1-56	20	04
PART OF WYANDOTTE IN THE TWP OF ECORSE, BLOCK 130	1-56	20	07
PASSALACQUA AND ZUPKO SUB	85-24	19	19
PETER PERRY SEN SUB	1-313	4	18
PLAT OF BLOCKS NO. 111 AND 132, BLOCK 111	1-305	20	22
PLAT OF BLOCKS NO. 111 AND 132, BLOCK 132	1-305	20	23
PLAT OF BLOCK NO. 172	1-212	15	15
PLAT OF EUREKA IRON CO'S SUB, BLOCK 231	3-63	21	01
PLAT OF EUREKA IRON CO'S SUB, BLOCK 232	3-63	21	02
PLAT OF EUREKA IRON CO'S SUB, BLOCK 261	3-63	21	03
PLAT OF EUREKA IRON CO'S SUB, BLOCK 262	3-63	21	04

Date 6-24-96
Drawn by Jadwiga Grabski
Checked by
Approved by
Revised 1-16-97
2-2-10

CITY OF WYANDOTTE

SUBDIVISION INDEX

SUBDIVISION	Liber Page	Map Page	E.D.P. No.	SUBDIVISION	Liber Page	Map Page	E.D.P. No.
PLAT OF GRAMS SUB	23-83	14	10	RADZINSKI'S SUB	21-65	13	14
PLAT OF PARTITION OF P.C. 169 BEING THE ESTATE OF GEORGE CLARK	212-532,533 (DEEDS)	6	10	RAYLINDA SUB RAYLINDA SUB NO. 2	80-57 81-1	19 19	03 26
PLAT OF PART OF THE CITY OF WYANDOTTE, BLOCK 61	2-36	10	02				
PLAT OF PART OF THE CITY OF WYANDOTTE, BLOCK 62	2-36	10	03				
PLAT OF PART OF THE CITY OF WYANDOTTE, BLOCK 63	2-36	10	04	REGENT SUB	53-69	12	11
PLAT OF PART OF THE CITY OF WYANDOTTE, BLOCK 64	2-36	10	05				
PLAT OF PART OF THE CITY OF WYANDOTTE, BLOCK 79	2-36	10	06	REPLAT NO. 1 OF WAYNE COUNTY COND SUB PLAN NO. 330 REPLAT NO. OF WAYNE COUNTY COND SUB. PLAN NO. 289	25951-321 to 379 34385-551 to 574	4 20	32 42
PLAT OF PART OF THE CITY OF WYANDOTTE, BLOCK 98	1-295	12	13				
PLAT OF PART OF THE CITY OF WYANDOTTE, BLOCK 99	1-295	12	16				
PLAT OF PART OF THE CITY OF WYANDOTTE, BLOCK 100	2-36	15	01				
PLAT OF PART OF THE CITY OF WYANDOTTE, BLOCK 101	2-36	15	02				
PLAT OF PART OF THE CITY OF WYANDOTTE, BLOCK 119	1-295	12	14	RESUBDIVISION OF LOT 44 OF DETROIT RIVER LAND CO'S SUB	47-41	19	20
PLAT OF PART OF THE CITY OF WYANDOTTE, BLOCK 120	1-295	12	15				
PLAT OF PART OF THE CITY OF WYANDOTTE, BLOCK 154	1-295	20	19	RIVER BANK MANOR SUB	28-100	1	05
PLAT OF PART OF THE CITY OF WYANDOTTE, BLOCK 179	1-295	20	18				
PLAT OF PART OF THE CITY OF WYANDOTTE, BLOCK 206	1-295	20	17	RIVERLAND SUB	36-14	19	11
PLAT OF PART OF THE CITY OF WYANDOTTE, BLOCK 233	1-295	21	05				
PLAT OF PART OF THE CITY OF WYANDOTTE, BLOCK 234	1-295	21	06	RIVER PARK SUB	26-73	10	30
				RIVER PARK GARDENS SUB RIVERWALK COND. ROEHRIG'S SUB	29-1 29573-249 to 324 24-23	1 11 7	01 16 10
				ROEHRIG'S SUB OF BLOCK 199	25-2	15	14
PLAT OF PART OF WYANDOTTE, BLOCK 146	1-140	15	11				
PLAT OF PART OF WYANDOTTE, BLOCK 151	1-142	20	08	SALLIOTTE AND CLINTON'S SUB	25-36	1	06
PLAT OF PART OF WYANDOTTE, BLOCK 152	1-142	20	13				
PLAT OF PART OF WYANDOTTE, BLOCK 153	1-142	20	14	SAVINSKI SUB	67-89	13	13
PLAT OF PART OF WYANDOTTE, BLOCK 171	1-140	15	12				
PLAT OF PART OF WYANDOTTE, BLOCK 176	1-142	20	09	SCHERER'S WESTGATE MANOR SUB	58-94	16	05
PLAT OF PART OF WYANDOTTE, BLOCK 177	1-142	20	12				
PLAT OF PART OF WYANDOTTE, BLOCK 178	1-142	20	15	SCHORR GROVE SUB	48-45	3	08
PLAT OF PART OF WYANDOTTE, BLOCK 198	1-140	15	13				
PLAT OF PART OF WYANDOTTE, BLOCK 203	1-142	20	10	SOMHEIL COURT SUB	53-87	23	18
PLAT OF PART OF WYANDOTTE, BLOCK 204	1-142	20	11				
PLAT OF PART OF WYANDOTTE, BLOCK 205	1-142	20	16				
				SOUTH DETROIT SUB, BLOCK 19	14-95	23	17
PLAT OF PART OF WYANDOTTE PART 1, BLOCKS 35 AND 36	57-5 (DEEDS)	20	38	SOUTH DETROIT SUB, BLOCK 20	14-95	23	14
PLAT OF PART OF WYANDOTTE PART 2, BLOCK 56	57-5 (DEEDS)	11	05	SOUTH DETROIT SUB, BLOCK 21	14-95	23	13
PLAT OF PART OF WYANDOTTE PART 2, BLOCK 57	57-5 (DEEDS)	11	08	SOUTH DETROIT SUB, BLOCK 22	14-95	23	12
PLAT OF PART OF WYANDOTTE PART 2, BLOCK 69	57-5 (DEEDS)	11	06	SOUTH DETROIT SUB, BLOCK 23	14-95	23	08
PLAT OF PART OF WYANDOTTE PART 2, BLOCK 70	57-5 (DEEDS)	11	07	SOUTH DETROIT SUB, BLOCK 24	14-95	23	07
PLAT OF PART OF WYANDOTTE PART 2, BLOCK 71	57-5 (DEEDS)	11	09	SOUTH DETROIT SUB, BLOCK 25	14-95	23	01
PLAT OF PART OF WYANDOTTE PART 2, BLOCK 72	57-5 (DEEDS)	11	10	SOUTH DETROIT SUB, BLOCK 26	14-95	23	02
PLAT OF PART OF WYANDOTTE PART 2, BLOCK 84	57-5 (DEEDS)	11	11	SOUTH DETROIT SUB, BLOCK 27	14-95	23	03
PLAT OF PART OF WYANDOTTE PART 2, BLOCK 85	57-5 (DEEDS)	11	12	SOUTH DETROIT SUB, BLOCK 28	14-95	23	04
PLAT OF PART OF WYANDOTTE PART 2, BLOCK 86	57-5 (DEEDS)	11	13	SOUTH DETROIT SUB, BLOCK 29	14-95	23	05
PLAT OF PART OF WYANDOTTE PART 2, BLOCK 87	57-5 (DEEDS)	11	14	SOUTH DETROIT SUB, BLOCK 30	14-95	23	06
PLAT OF PART OF WYANDOTTE PART 3, BLOCK 17	57-5 (DEEDS)	10	13	SOUTH DETROIT SUB, BLOCK 31	14-95	23	09
PLAT OF PART OF WYANDOTTE PART 3, BLOCK 18	57-5 (DEEDS)	10	19	SOUTH DETROIT SUB, BLOCK 32	14-95	23	10
PLAT OF PART OF WYANDOTTE PART 3, BLOCK 27	57-5 (DEEDS)	10	18	SOUTH DETROIT SUB, BLOCK 33	14-95	23	11
PLAT OF PART OF WYANDOTTE PART 3, BLOCK 28	57-5 (DEEDS)	10	20	SOUTH DETROIT SUB, BLOCK 34	14-95	23	15
PLAT OF PART OF WYANDOTTE PART 3, BLOCK 29	57-5 (DEEDS)	10	29	SOUTH DETROIT SUB, BLOCK 35	14-95	23	16
PLAT OF PART OF WYANDOTTE PART 3, BLOCK 52	57-5 (DEEDS)	10	14	SOUTH DETROIT SUB, BLOCK 41	14-95	22	09
PLAT OF PART OF WYANDOTTE PART 3, BLOCK 53	57-5 (DEEDS)	10	17	SOUTH DETROIT SUB, BLOCK 42	14-95	22	08
PLAT OF PART OF WYANDOTTE PART 3, BLOCK 54	57-5 (DEEDS)	10	21	SOUTH DETROIT SUB, BLOCK 43	14-95	22	07
PLAT OF PART OF WYANDOTTE PART 3, BLOCK 55	57-5 (DEEDS)	10	28	SOUTH DETROIT SUB, BLOCK 44	14-95	22	06
PLAT OF PART OF WYANDOTTE PART 3, BLOCK 65	57-5 (DEEDS)	10	15	SOUTH DETROIT SUB, BLOCK 45	14-95	22	05
PLAT OF PART OF WYANDOTTE PART 3, BLOCK 66	57-5 (DEEDS)	10	16	SOUTH DETROIT SUB, BLOCK 46	14-95	22	01
PLAT OF PART OF WYANDOTTE PART 3, BLOCK 67	57-5 (DEEDS)	10	22	SOUTH DETROIT SUB, BLOCK 72	14-95	22	03
PLAT OF PART OF WYANDOTTE PART 3, BLOCK 68	57-5 (DEEDS)	10	27	SOUTH DETROIT SUB, BLOCK 73	14-95	22	04
PLAT OF PART OF WYANDOTTE PART 3, BLOCK 80	57-5 (DEEDS)	10	23				
PLAT OF PART OF WYANDOTTE PART 3, BLOCK 81	57-5 (DEEDS)	10	24	SUBDIVISION OF BLOCKS 49 AND 50, BLOCK 49	1-277	10	07
PLAT OF PART OF WYANDOTTE PART 3, BLOCK 82	57-5 (DEEDS)	10	25	SUBDIVISION OF BLOCKS 49 AND 50, BLOCK 50	1-277	10	08
PLAT OF PART OF WYANDOTTE PART 3, BLOCK 83	57-5 (DEEDS)	10	26	SUBDIVISION OF BLOCKS NO. 110 AND 131, BLOCK 110	1-309	20	21
				SUBDIVISION OF BLOCKS NO. 110 AND 131, BLOCK 131	1-309	20	20
				SUBDIVISION OF BLOCKS NO. 121 AND 122, BLOCK 121	1-286	15	03
				SUBDIVISION OF BLOCKS NO. 121 AND 122, BLOCK 122	1-286	15	04

Date 6-24-96
Drawn by Jadwiga Grabski
Checked by
Approved by
Revised 2-14-98
4-24-00

CITY OF WYANDOTTE

SUBDIVISION INDEX

SUBDIVISION	Liber Page	Map Page	E.D.P. No.	SUBDIVISION	Liber Page	Map Page	E.D.P. No.
SUBDIVISION OF LOT A OF RADZINSKI'S SUB	23-58	14	04	WELCH BROS. BROADWAY SUB	21-82	13	10
SUBDIVISION OF LOT 53 OF RIVER PARK GARDENS SUB	39-80	1	02	WELCH BROS. MILLION DOLLAR SUB	31-63	6	02
SUBDIVISION OF LOT 111 OF RIVER PARK GARDENS SUB	39-81	1	03	WELCH BROS. NEW WYANDOTTE SUB	46-65	13	02
				WELCH BROS. PULASKI BOULEVARD SUB	21-77	13	04
SUBDIVISION OF P.C. 112 FOR THE HEIRS OF - ANTOINE LABADIE, DECEASED	4-35	4	07	WELCH'S FORD CITY SUB	20-69	14	02
SULLIVAN'S SUB	38-27	4	22	WESLEY A. RICHARDS SUB	71-84	19	15
T. D. EVAN'S SUB	20-70	14	03	WESLEY A. RICHARDS SUB NO. 2	71-85	19	04
T. H. WELCH'S FORD PARK SUB	36-22	6	01	WESLEY A. RICHARDS SUB NO. 3	72-48,49	19	05
TAYLOR PARK SUB	43-30	18	01	WESLEY A. RICHARDS SUB NO. 4	75-42	19	06
TAYLOR PARK NO. 1 SUB	51-49	18	02				
				WEST PARK SUB	40-99	16	03
				WEST PARK NO. 1 SUB	42-44	16	02
				WEST PARK NO. 2 SUB	51-68	16	04
THE ALKALI SUB	22-22	7	05				
THE ESTATE OF JOSEPH GOODELL DECEASED SUB	21-16	4	13				
THE GATEWAY SUB	51-5	18	06	WHITCOMB SUB	30-27	21	10
THE IRON AND STEEL MILL SUB	19-2	13	07	WILLIS AND COLLYER SUB	53-13	19	02
THE REAUME SUB	32-30	4	23	WOODRUFF'S SUB	25-67	7	07
THE RICH-WELCH SUB, BLOCK 9	21-62	13	21	WYANDOTTE INDUSTRIAL SUB NO. 1	87-65,66	22	10
THE RICH-WELCH SUB, BLOCK 10	21-62	13	22				
THE RICH-WELCH SUB, BLOCK 11	21-62	13	23				
THE RICH-WELCH SUB, BLOCK 12	21-62	13	24				
THE RICH-WELCH SUB, BLOCK 13	21-62	13	25				
THE RICH-WELCH SUB, BLOCK 14	21-62	13	26				
				WYANDOTTE LAND CO. SUB NO. 1	40-36	15	10
				WYANDOTTE LAND CO. SUB, PART OF N 1/2 OF SEC 29	37-38	12	12
				WYANDOTTE LAND CO'S SUB OF BLOCK 147	21-51	15	16
				WYANDOTTE LAND CO'S SUB OF BLOCK 150 AND 175	28-91	15	21
				WYANDOTTE LOFTS COND.	34961-246 to 301	20	43
THE STEEL PLANT SUB	18-53	17	16				
THE WYANDOTTE HOME COMPANY'S SUB	39-57	12	10				
THOMAS CONSIGLIO SUB	81-18	4	27				
ULEVICH'S SUB	65-2	21	12	YOST'S SUB	47-74	13	09
VAN VLASSELAER RUGBY GARDENS SUB	37-99	21	13				
VERHEYDEN'S SUB	37-63	19	14				
VERHEYDEN'S SUB NO. 1	49-83	19	27				
				20 CHESTNUT COND.	32632-782 to 840	11	17
VINCENT FIELDS SUB	17-15	10	12				
VINEWOOD VILLAGE COND	43591-102 to 153	15	32				
WALTER JOHNSON'S SUB	67-56	3	05				
WAYNE COUNTY COND SUB PLAN NO. 94	18477-4 to 37	20	37				
WAYNE COUNTY COND SUB PLAN NO. 310	25328-256 TO 342	1	08				
WAYNE COUNTY COND. SUB. PLAN. NO. 414	28606-568 to 632	12	18				
WAYNE COUNTY COND. SUB. PLAN NO. 448	29573-249 to 324	11	16				
WAYNE COUNTY COND. SUB. PLAN NO. 569	32632-782 to 840	11	17				
WAYNE COUNTY COND. SUB. PLAN NO. 639	34961-246 to 301	20	43				
WAYNE COUNTY COND. SUB. PLAN NO. 716	38840-1 to 72	20	44				
WAYNE COUNTY COND. SUB. PLAN NO. 777	40533-102 to 147	12	19				
WAYNE COUNTY COND. SUB. PLAN NO. 785	40627-97 to 153	12	20				
WAYNE COUNTY COND. SUB. PLAN NO. 876	43541-155 to 210	4	33				
WAYNE COUNTY COND. SUB PLAN NO. 877	43591-102 to 153	15	32				

Date 6-24-96
Drawn by Jadwiga Grabski
Checked by
Approved by
Revised 1-16-97
2-16-98
2-22-05
2-2-10
5-5-10